


1 Existing Section 1
1:100 @A3

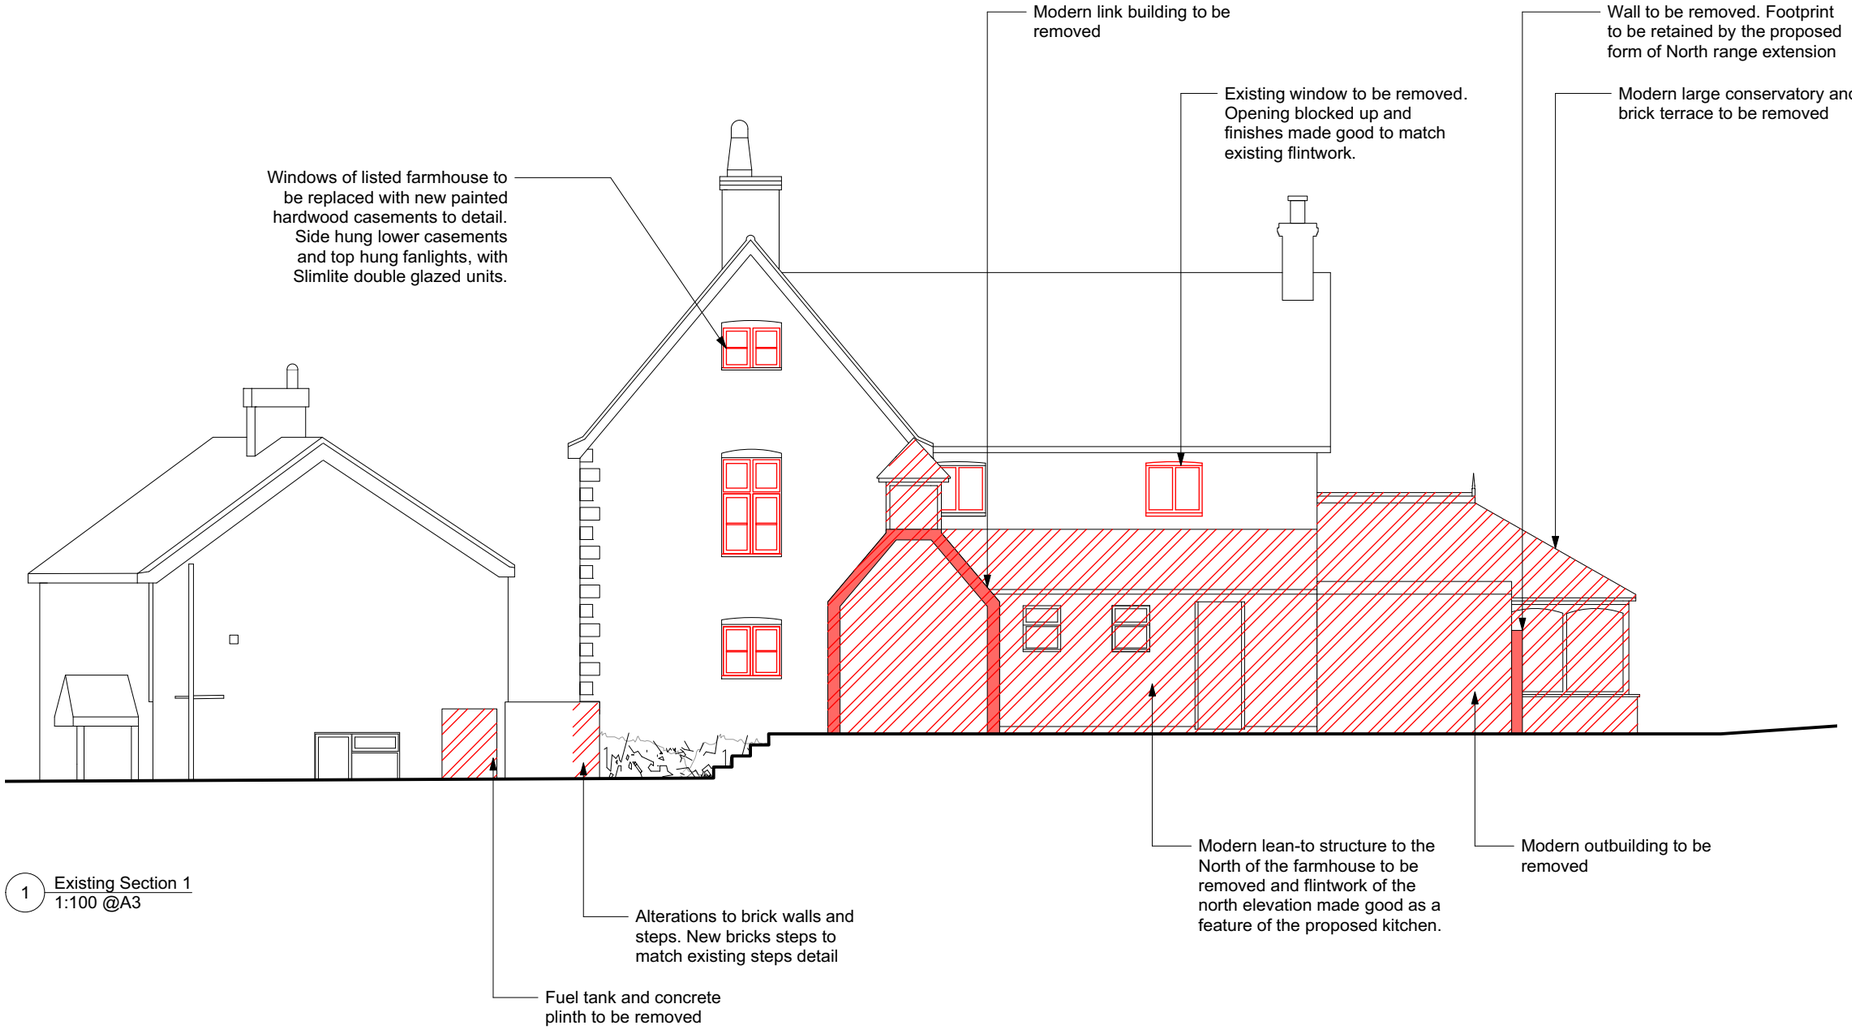


KEY PLAN 1:1000 at A3

0 1 2 3 4m

Proposed Demolition

PLANNING
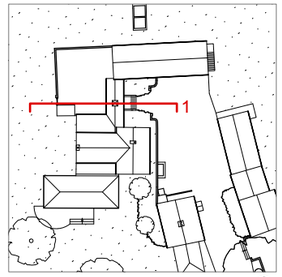
| | Date | Init. | Revision |
|---|---|---|---|

**project orange**

1st Floor, Cosmopolitan House
10A Christina Street, London EC2A 4PA
T: +44 (0)20 7739 3035 F: +44 (0)20 7739 0103
www.projectorange.com

Drg. No.
P012

Rev.
-

Project
OLD APPLECROFT FARM
GREAT HENNY, SUDBURY

Drawing
SECTION 1
EXISTING

| Job No. | Drawn | Date | Scale |
|---|---|---|---|
| 2101 | BC | 25.06.21 | 1:100 @ A3<br>1:50 @ A1 |

THE COPYRIGHT DESIGN AND PATENTS ACT 1988 THIS DRAWING IS THE COPYRIGHT OF PROJECT ORANGE Ltd AND MUST NOT BE COPIED OR REPRODUCED, IN WHOLE OR PART, BY ANY METHOD WHATSOEVER, WITHOUT THE PRIOR WRITTEN APPROVAL OF PROJECT ORANGE Ltd

NOTES

ALL SETTING OUT MUST BE CHECKED ON SITE
ALL LEVELS MUST BE CHECKED ON SITE
ALL DIMENSIONS MUST BE CHECKED ON SITE
DO NOT SCALE FROM THIS DRAWING
THIS DRAWING MUST NOT BE USED ON SITE UNLESS ISSUED FOR CONSTRUCTION