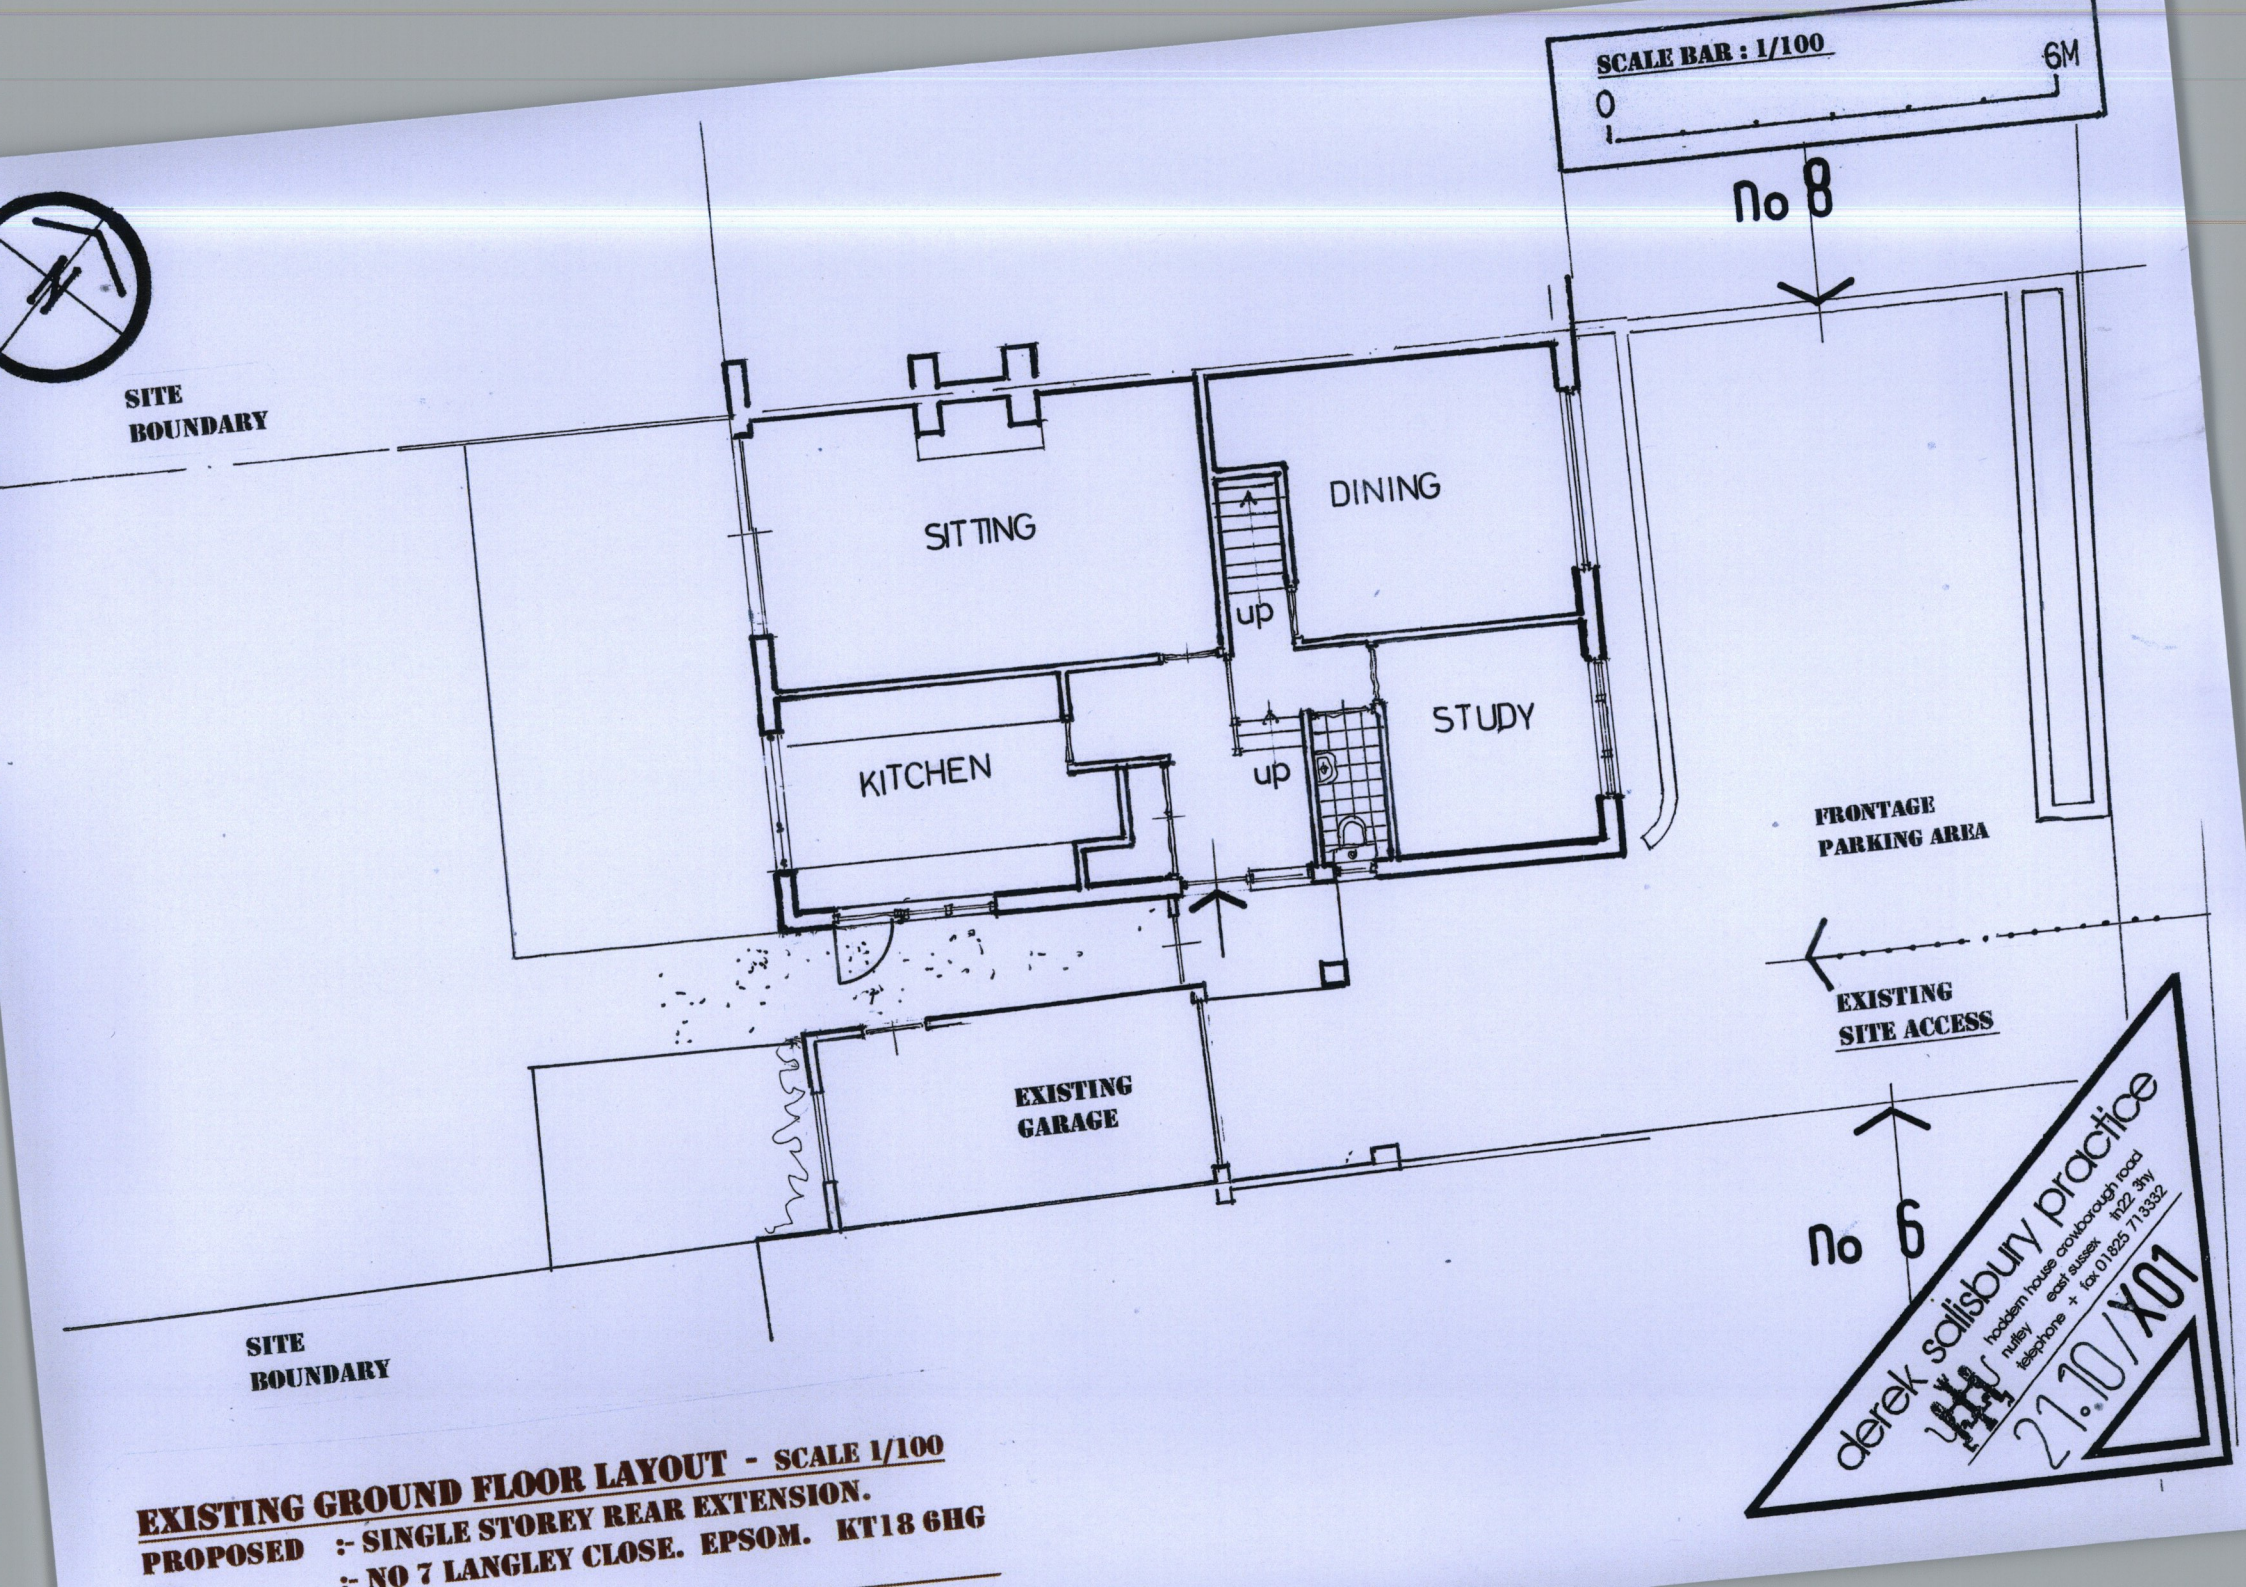

EXISTING GROUND FLOOR LAYOUT - SCALE 1/100

PROPOSED :- SINGLE STOREY REAR EXTENSION.

:- NO 7 LANGLEY CLOSE. EPSOM. KT18 6HG