EXISTING FRONT ELEVATION

EXISTING SIDE ELEVATION

EXISTING REAR ELEVATION

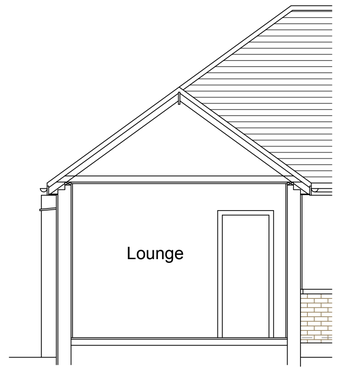

EXISTING SECTION B-B

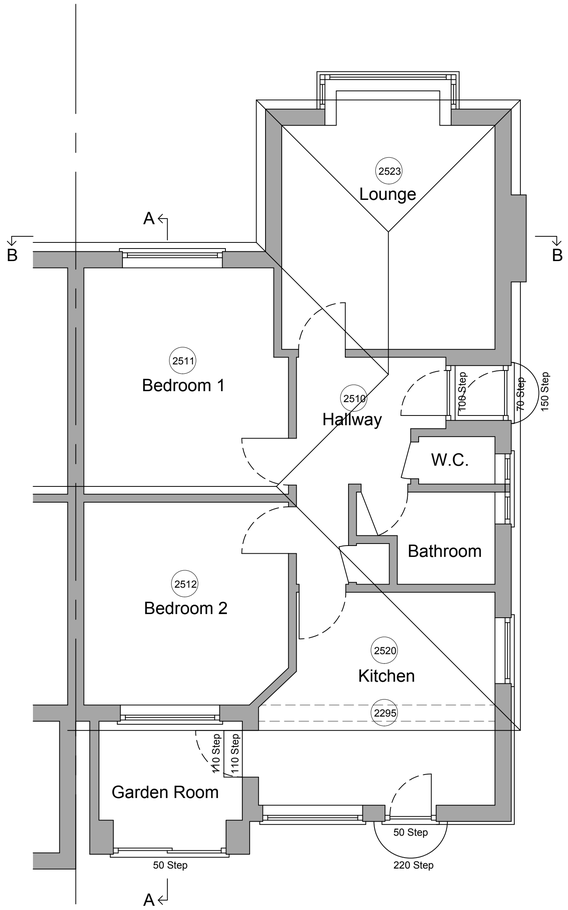

EXISTING FLOOR PLAN

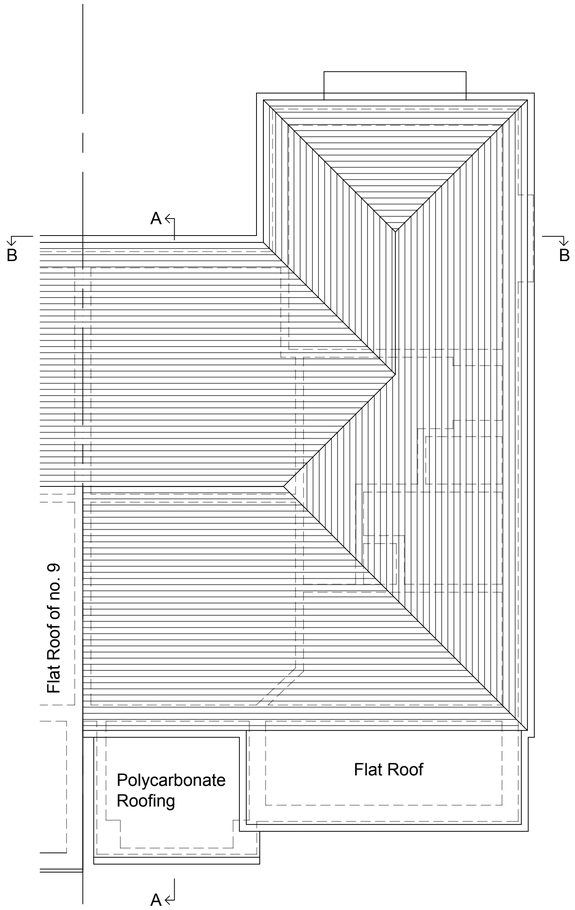

EXISTING ROOF PLAN

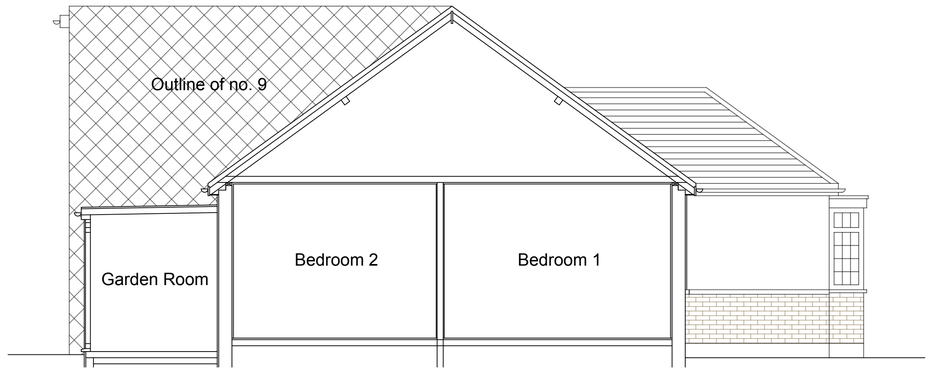

EXISTING SECTION A-A

General Notes:

1. Do not scale from this drawing.
2. All dimensions to be verified on site prior to any works being commenced and any discrepancies to be reported to Jameson.
3. Any discrepancies between the drawing and any written specification is to be reported to Jameson.
4. This drawing to be read in conjunction with relevant consultants and specialist drawings.
5. All works to comply with the relevant British Standards, Codes of Practices and Building Regulations.
6. If in doubt about any of the works, please ask!
7. This drawing is the copyright of Jameson and is not to be reproduced in any form without prior written consent.
8. Any work done on the party wall or boundary line needs to have a Party Wall Award in place.
9. Boundary lines and boundary line measurements are approximate and need to be confirmed.

0 1M 2M 4M

1:50

A.D.L. DESIGN
Email : adl-design@hotmail.co.uk

Revision	Date	By	Description
A	11/06/2021	A.L.	Issued for Planning Approval

Drawn by: A.L. Date: 16 / 05 / 2021
Checked by: Date:

Drawing status
FOR PLANNING APPROVAL

Project
10 POPULAR FARM CLOSE - LOFT CONVERSION
10, POPULAR FARM CLOSE, EWELL, EPSOM, SURREY. KT19 9EH

Drawing
EXISTING ELEVATIONS, FLOOR & ROOF PLANS & SECTIONS

Scale: 1:50 @ (A1)
Job No: 402
Drg No: 02
Revision: A