Revision	Date	Drawn	Details

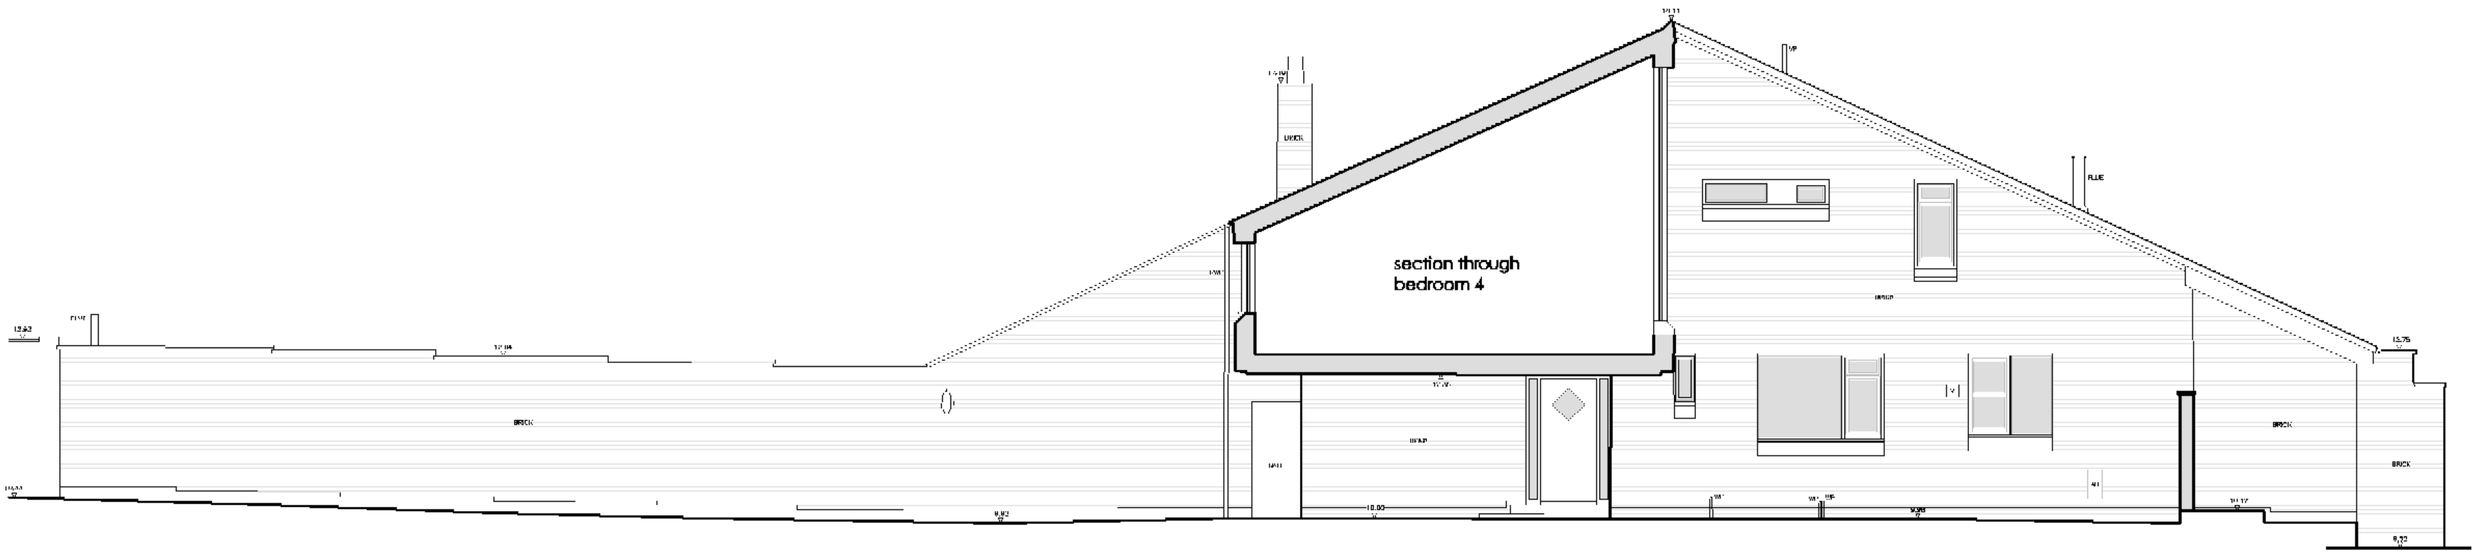

Scale 1:100

0 1 2 5 10M

[redacted]

Job Title

Waterlillies

Drawing Title

East elevation
survey

Scale	Date	Drawn	Drawing Number	
1:100	09|18	CM	810/A3/121	-

snell | david

Snell David Architects
Scutches Barn
17 High Street
Whitchurch
Oxfordshire
OX22 4LT

Tel: 01235 [redacted]

e-mail: sdsnell-david.co.uk
web: www.snell-david.co.uk