REV A: First floor added
REV B: Minor updates
REV C: Block plan updated

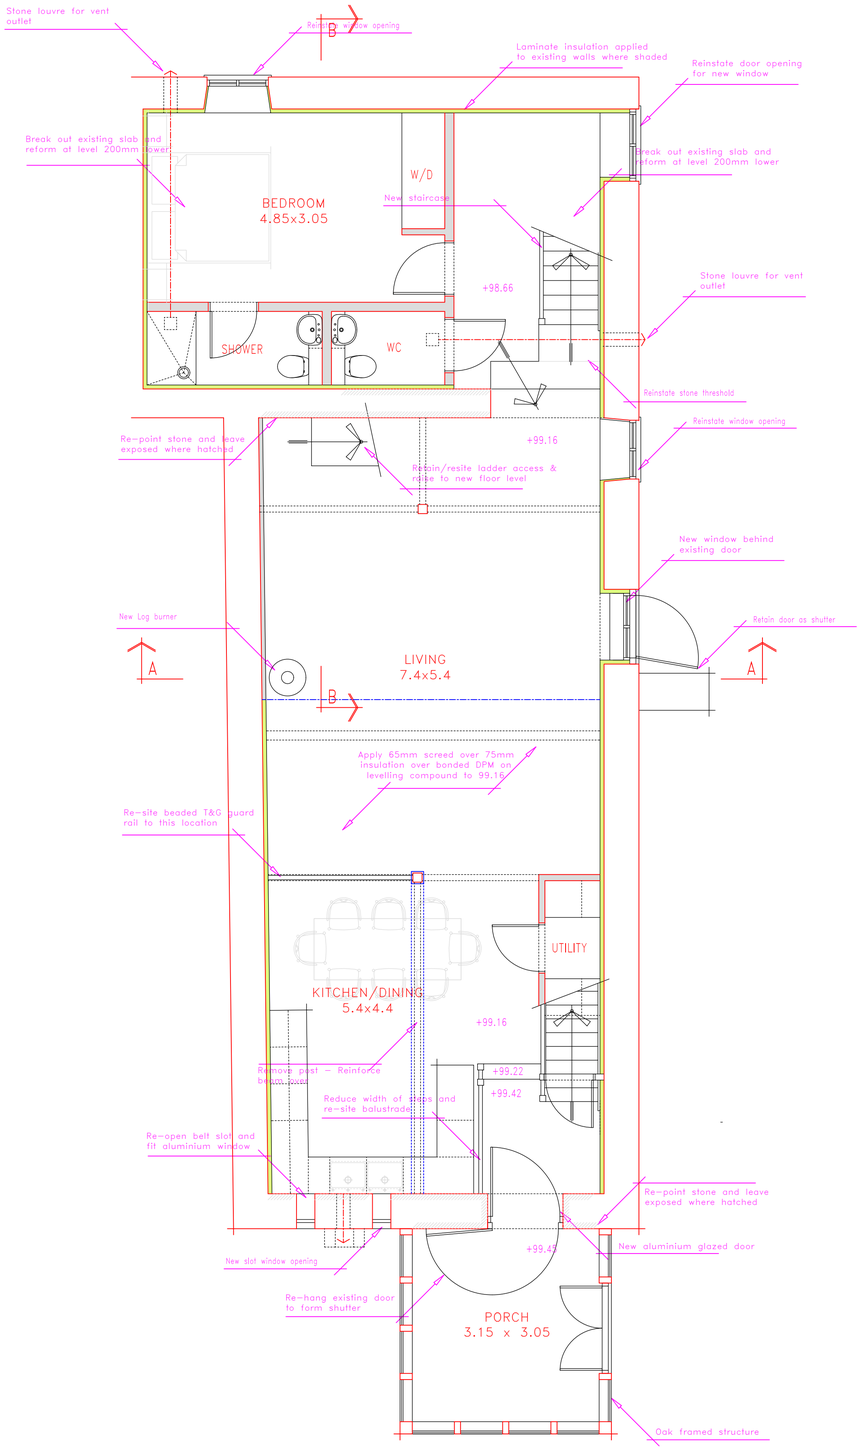

Ground floor plan

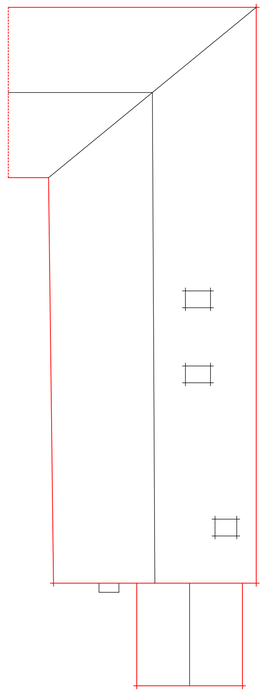

Proposed roof plan – 1:100

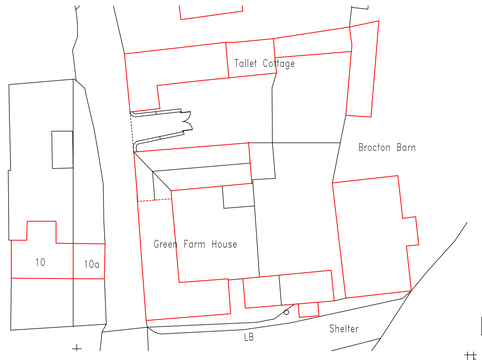

Existing block plan – 1:500

Proposed block plan – 1:500

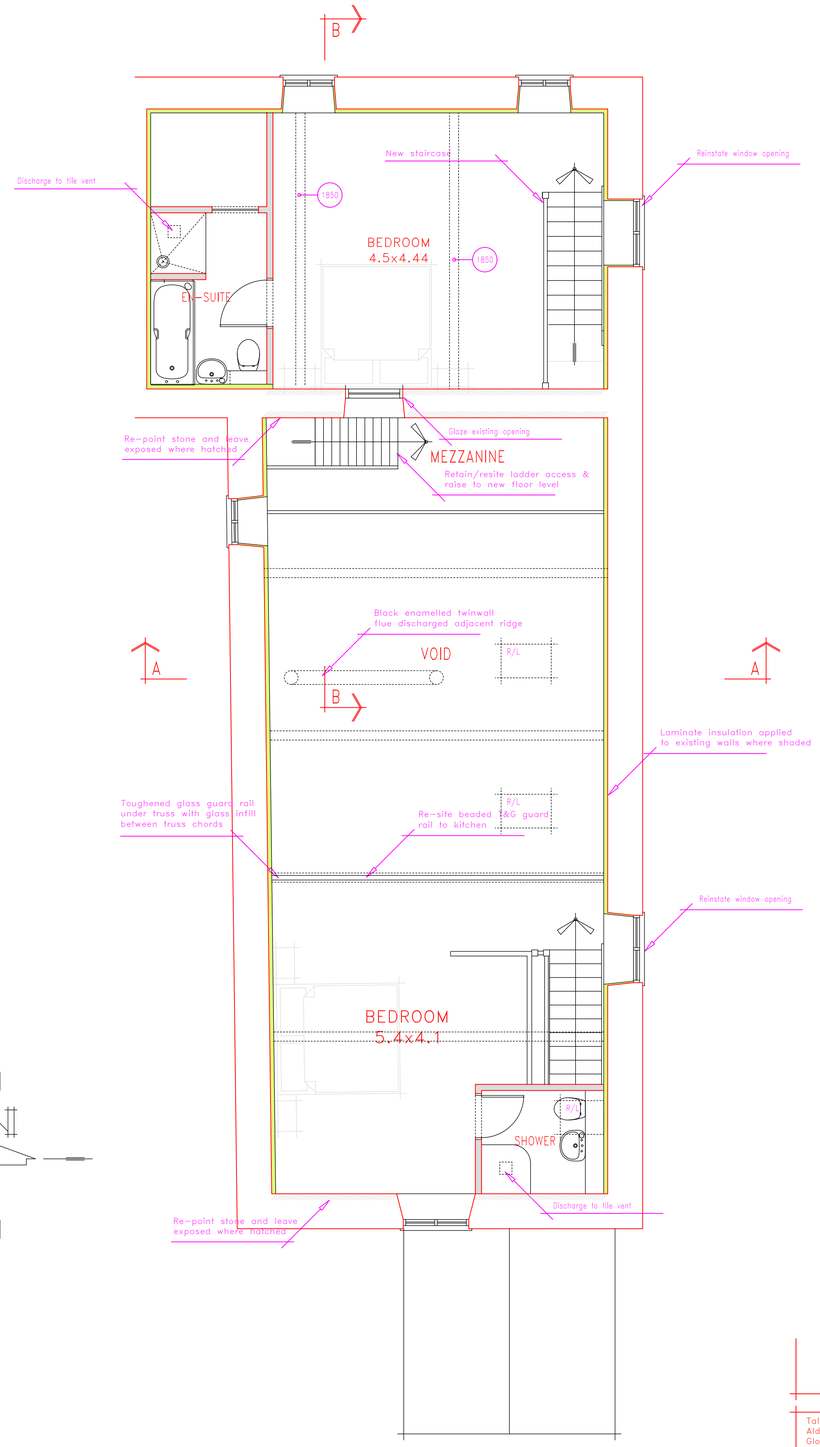

First floor plan

1:100 1m 2m 3m 4m 5m 6m 7m 8m 9m 10m

1:500 10m 20m 30m 40m 50m 60m 70m 80m 90m 100m

1:50 1m 2m 3m 4m 5m 6m 7m 8m 9m 10m

2117/3 – Plans as proposed

Tallet Cottage
Aldsworth
Glos
GL54 3QZ

CLIENT: Mr &Mrs A Costley
SHEET NO: 2117/3
SCALE : 1:50,1:10,1:500
DATE : May 2021
REV : C

Corinium Architectural Services
64 Queen Elizabeth Road
Cirencester, Glos.GL7 1DJ
Tel: 01285 65 85 65
E-Mail: Info@CoriniumAS.co.uk