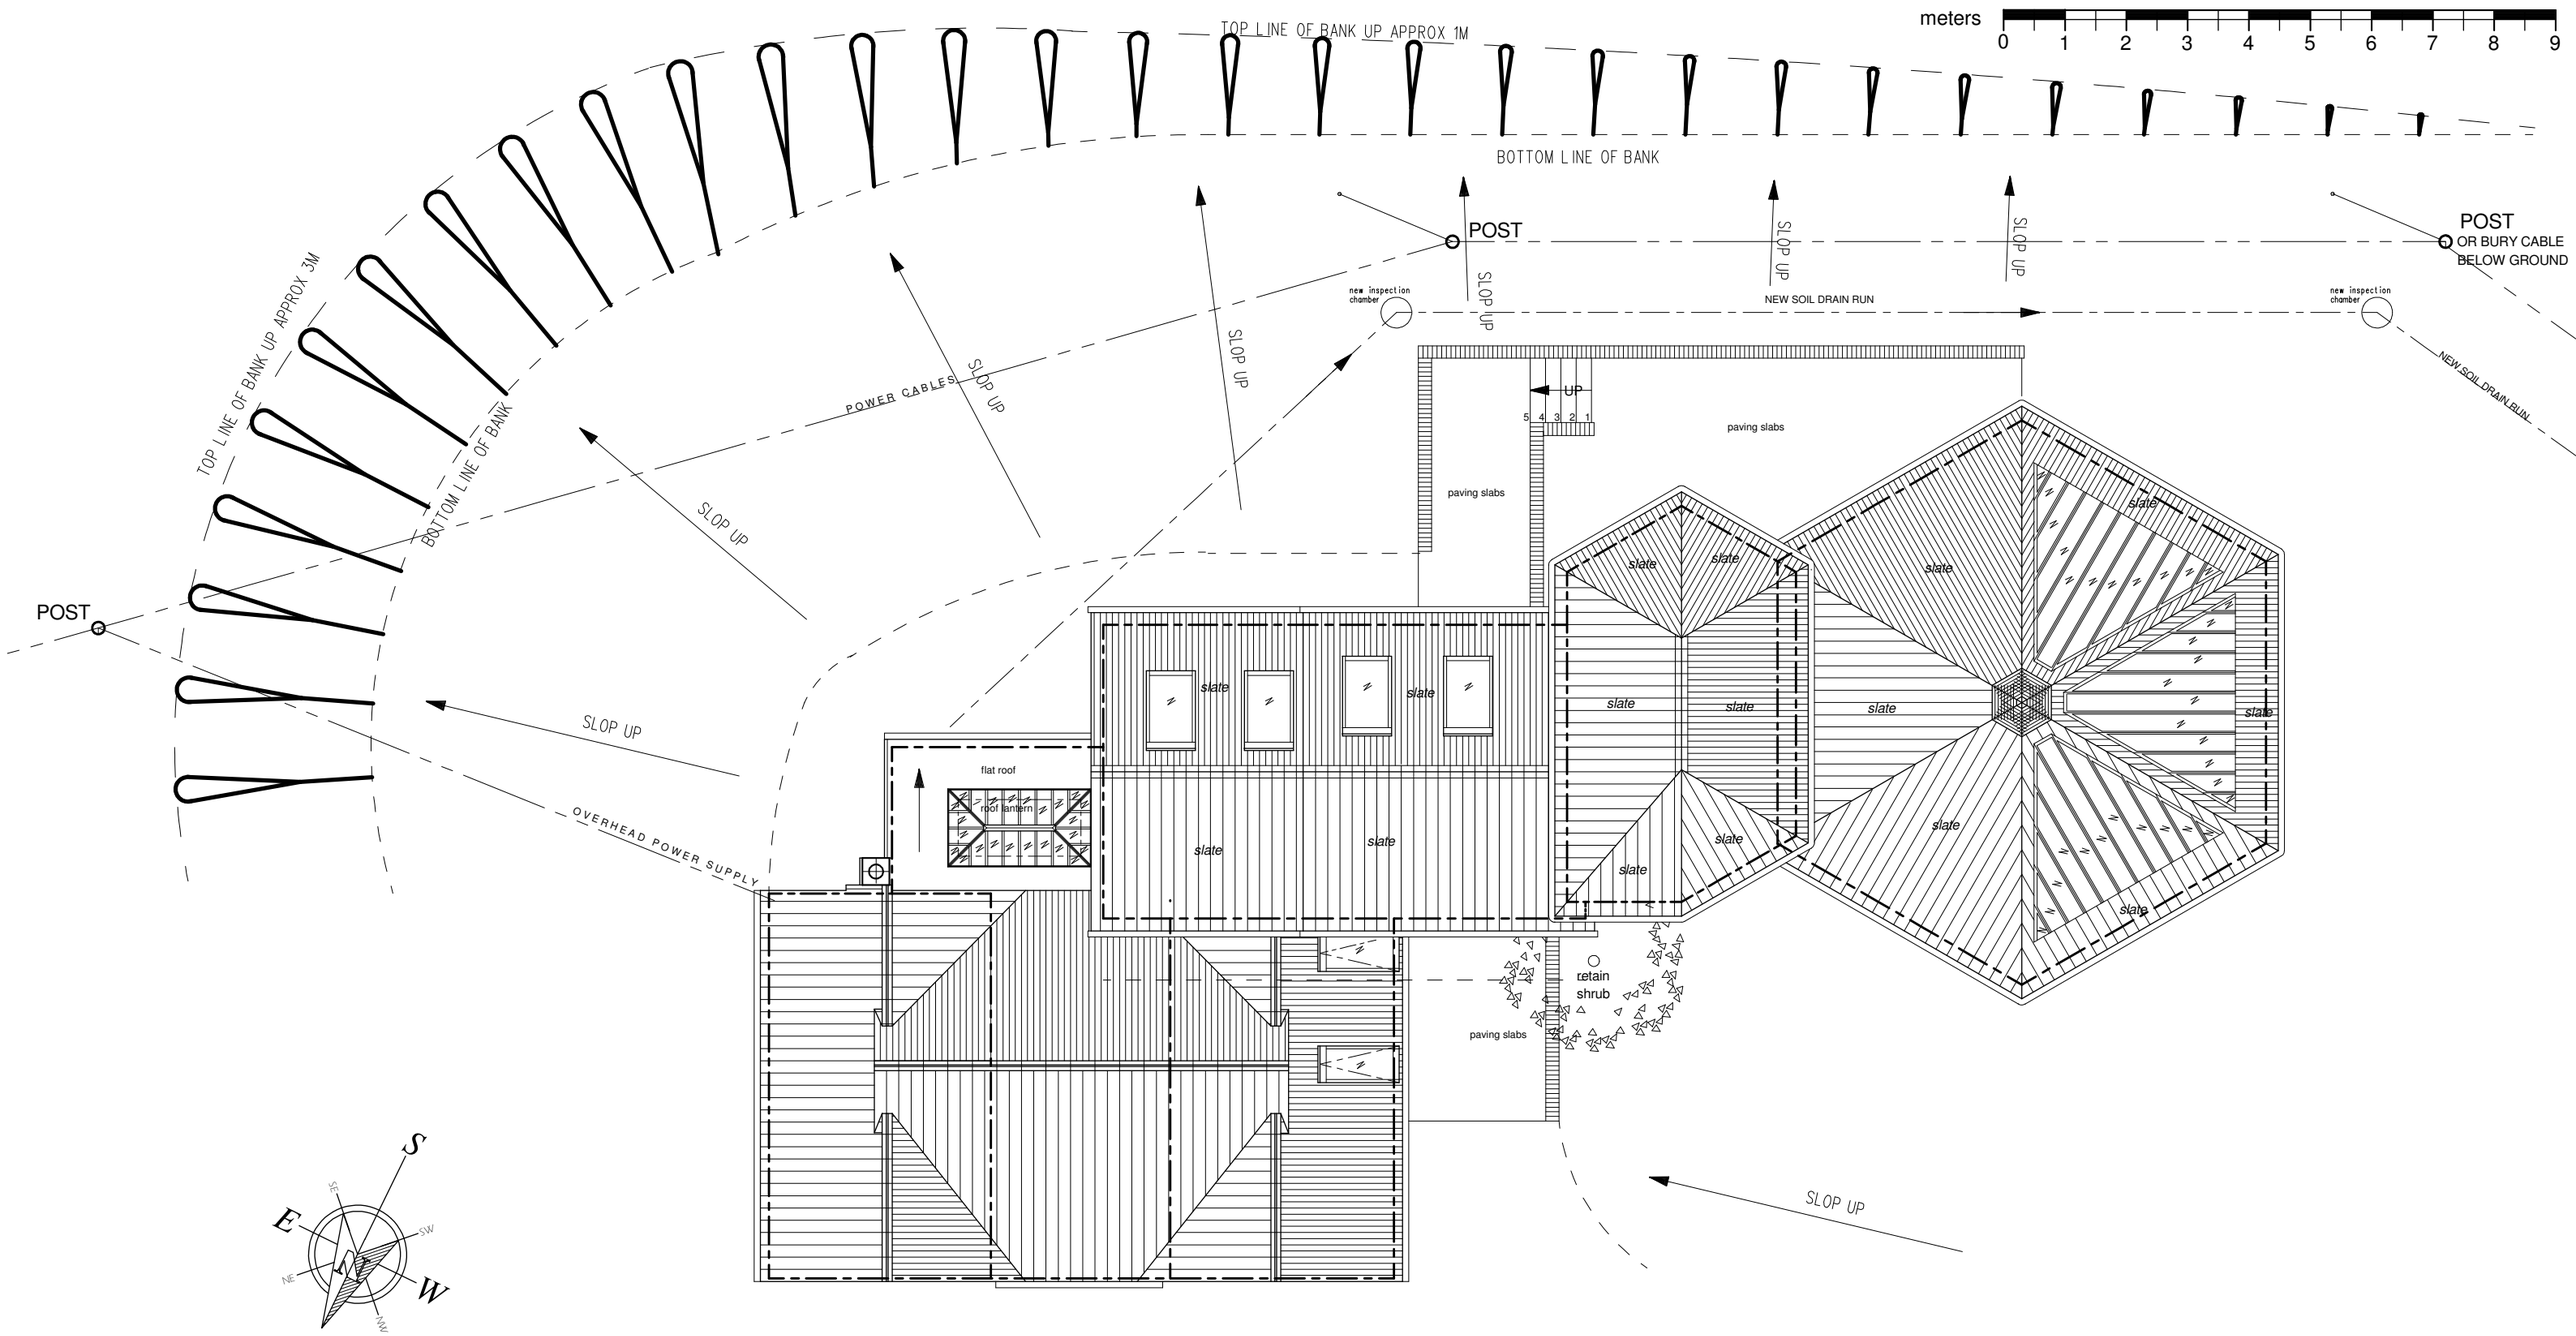

PROPOSED BLOCK PLAN

Revell
Architecture & Engineering

'The Old Greyhound Barn', Bury Road, Hopton, Suffolk, IP22 2NU

Tel: 01953 666760 Fax: 01953 688139
enquiries@revell-arch-eng.co.uk
www.revell-arch-eng.co.uk

Client: *Mr Aiden Powlesland*

Project: *Proposed two storey Side Library extension with rear link at:-*
The Mill Cottage, Withindale Lane, Off Station Road
Long Melford,
Suffolk CO10 9HS

Drawing: *Proposed Block Plan*

Drg No:	Rev:	Scale:	Date:
2849-04	**-**	**1:100** @ A3	**February 2021**

© Copyright of drawing rests with Revell Architecture & Engineering. Any discrepancy must be reported to Revell Architecture Engineering immediately.

All dimensions to be checked on-site by Contractor(s). DO NOT scale from drawing.