Farm End Site Plan

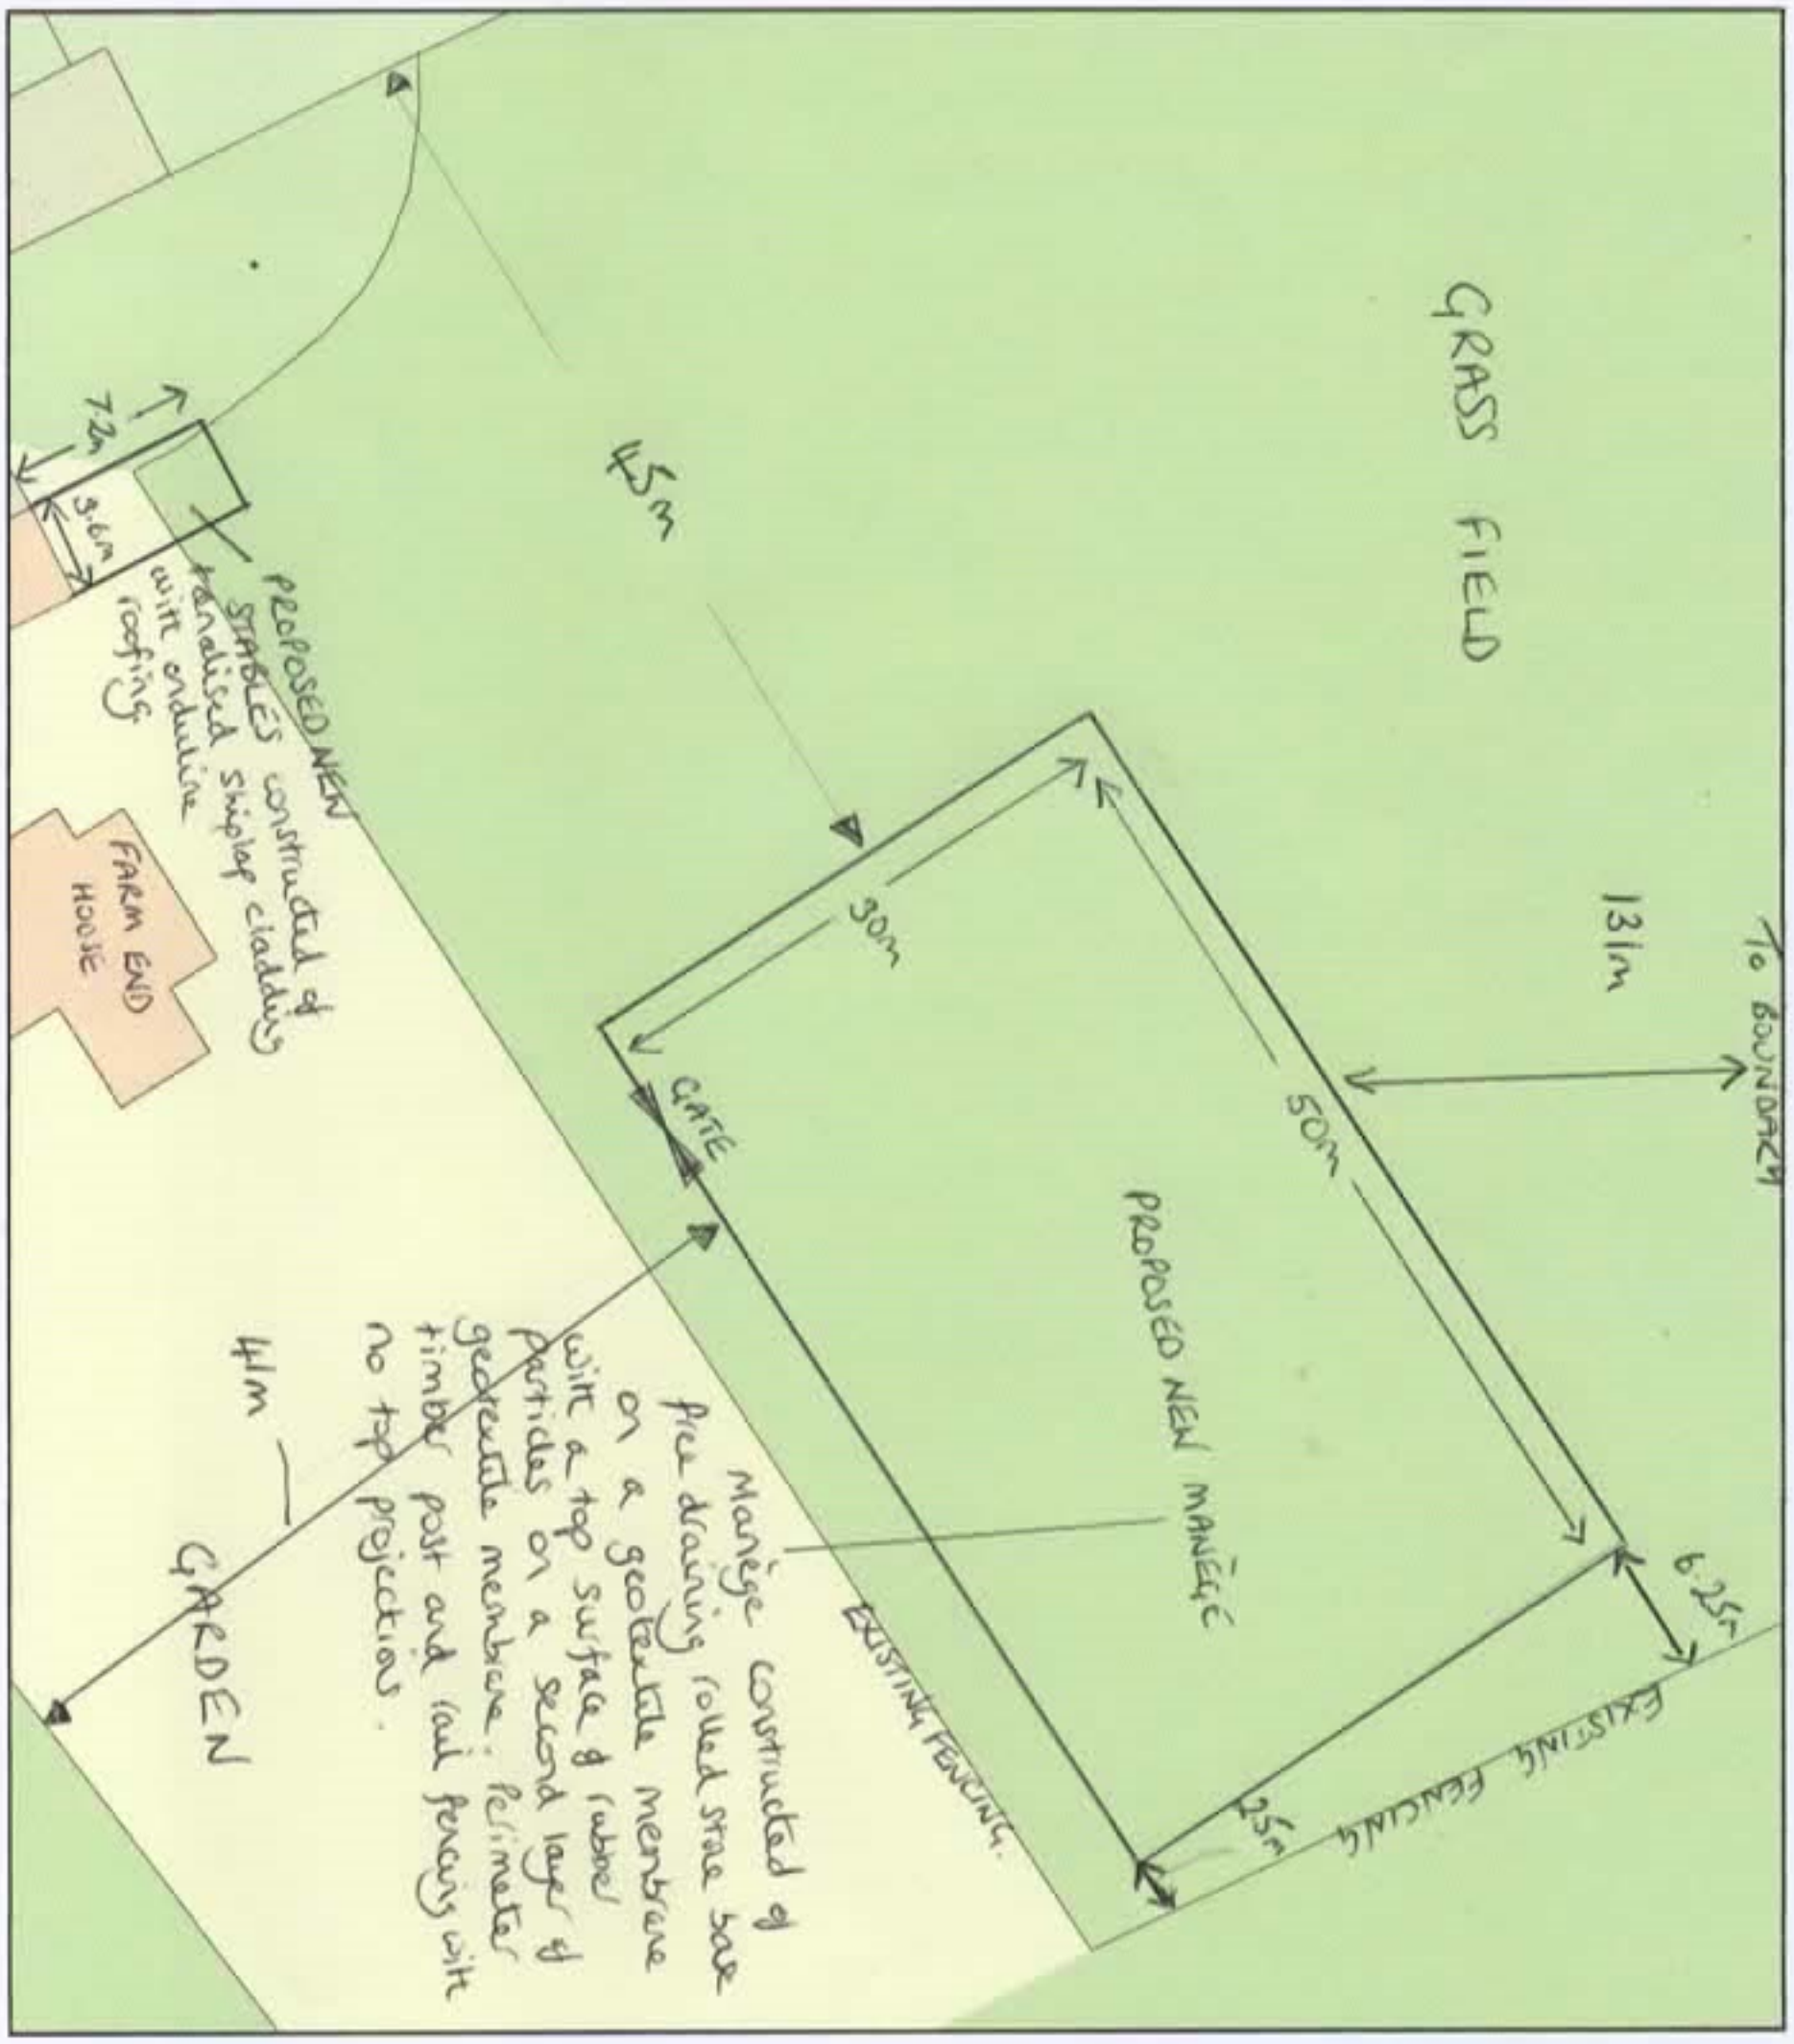

0 20
Metres

N

ReQuestaPlan

Plan Produced for: Helen Scholl

Date Produced: 08 May 2021

Plan Reference Number: TQRQM21128113051626

Scale: 1:500 @ A4

© Crown copyright and database rights 2021 OS 100042766