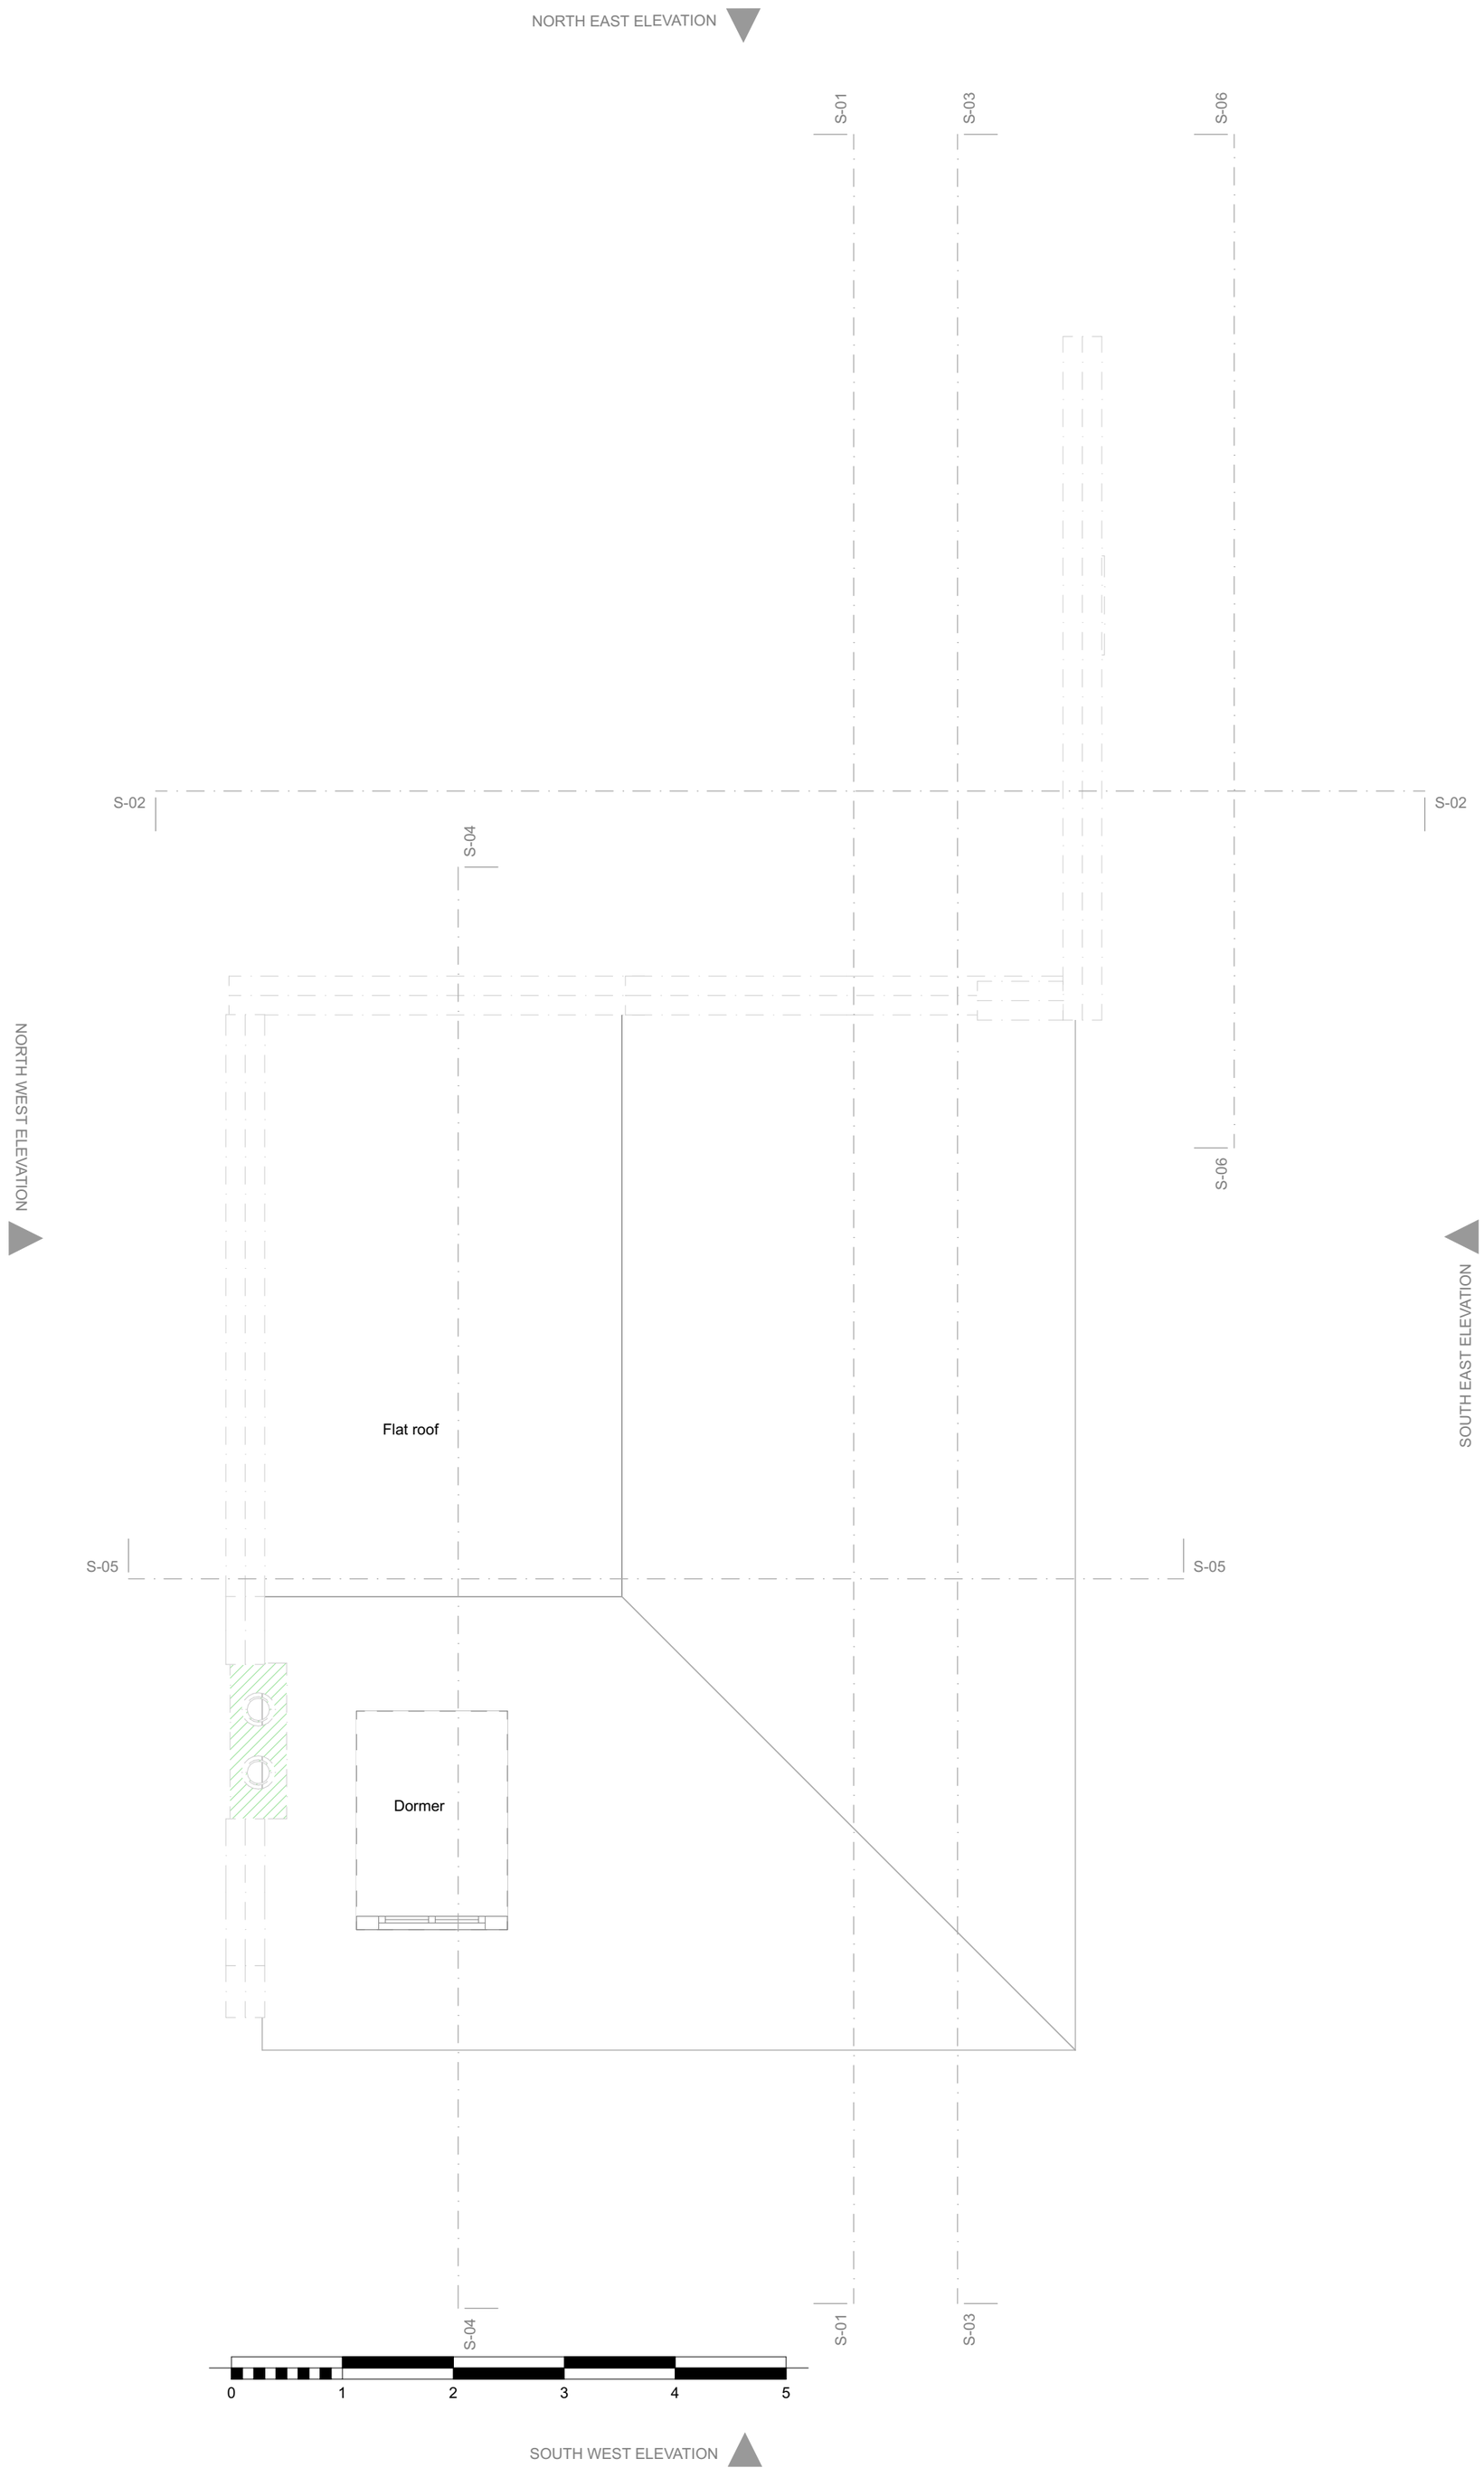

1 RF-Roof 1:50

Key Plan

Construction Risks	Maintenance/cleaning Risks	Demolition/adaptation Risks

In addition to the hazard/risks normally associated with the types of work detailed on this drawing take note of the above. It is assumed that all works on this drawing will be carried out by a competent contractor working, where appropriate, to an appropriate method statement.

Safety Health and Environmental Information Box

Notes

This document and its design content is copyright ©. It shall be read in conjunction with all other associated project information including models, specifications, schedules and related consultants documents. Do not scale from documents. All dimensions to be checked on site. Immediately report any discrepancies, errors or omissions on this document to the Originator. If in doubt ASK.

RevID	Transmittal Set ID	Transmittal Set Name	Issue Date	Issuer-Intls	Status	Approved by
01 - WIP	01	Initial Issue	Work in Progress	HBA	S3	

Scales @ A2	Issuing Office	Project No.
1:50	CHELTENHAM	1289

Client Approval

- A - Approved
- B - Approved with Comments
- C - Do Not Use

Status	Purpose of Issue	Design Stage
S3	For Review	CONCEPT DESIGN

Originator

Hoch-Bau Architecture

Project

28 SYDENHAM ROAD N

28 Sydenham Road N Cheltenham Glos GL52 6EA UK

Layout Title

Plans Proposed RF-Roof

Client

Richard Balfe

Drawing Number

project	originator	volume	level	type	role	number	rev
1289 -	HBA -	XX -	RF -	DR -	A -	9029	01 - WIP