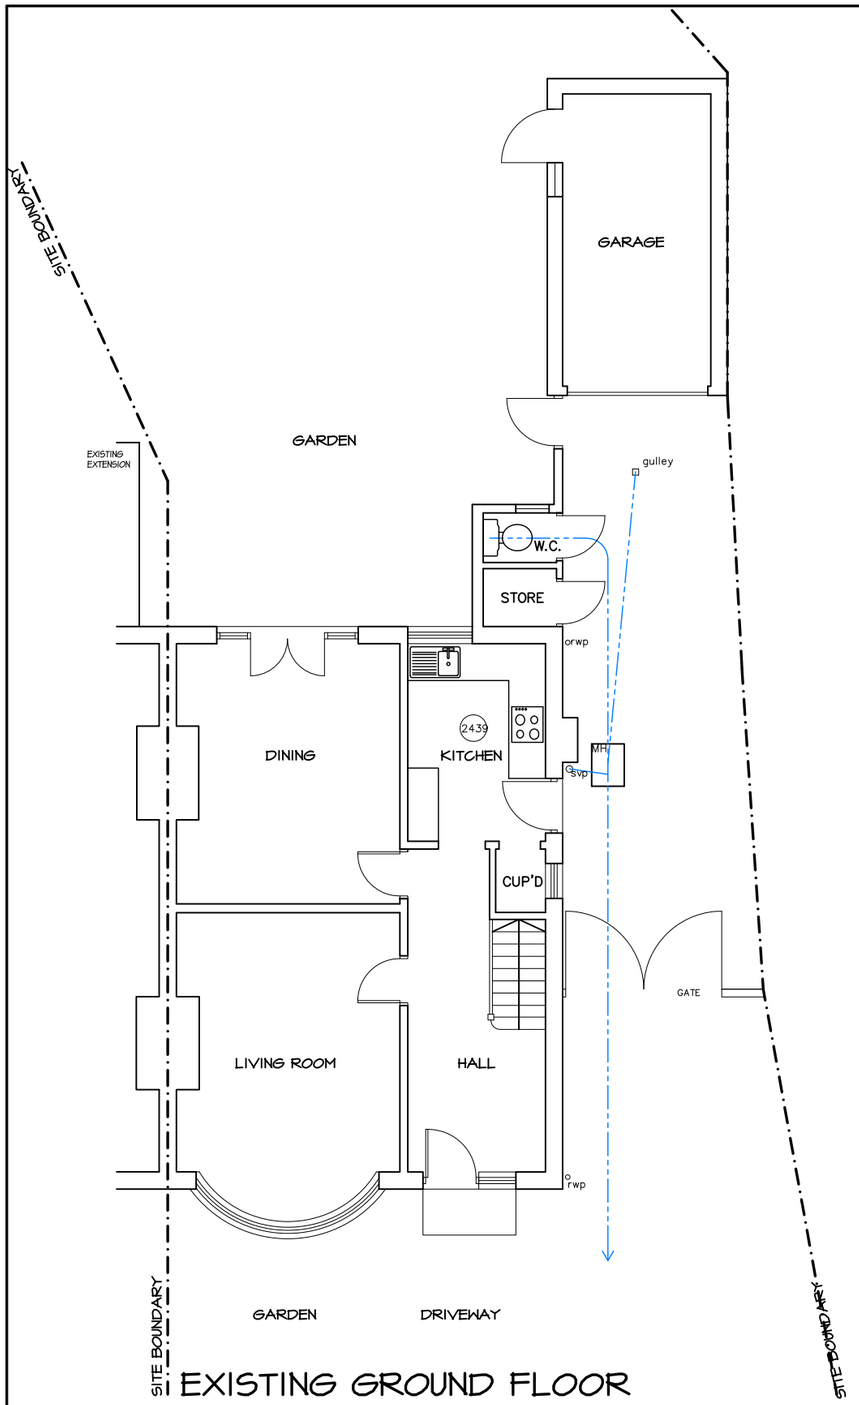

EXISTING GROUND FLOOR

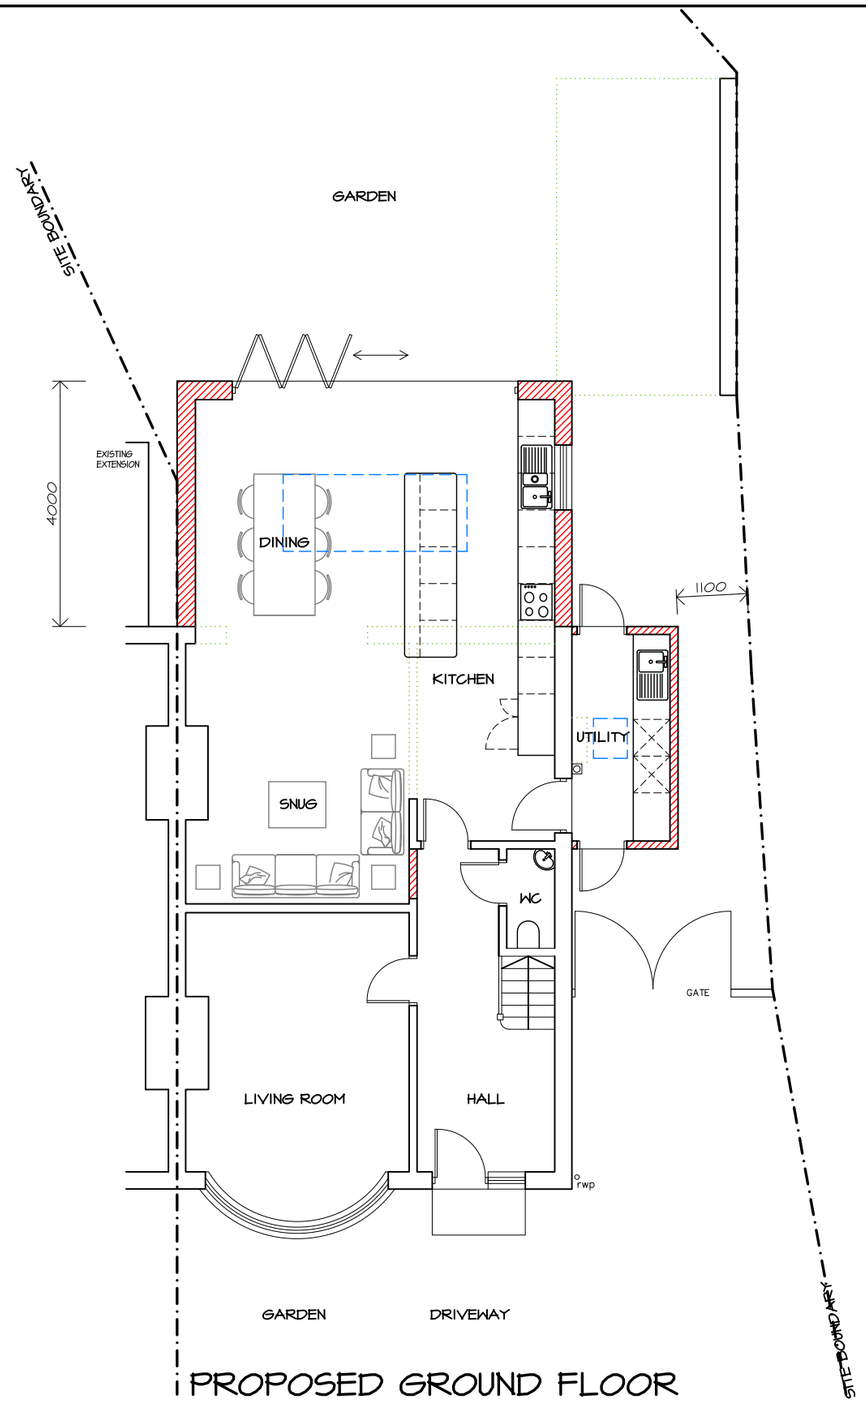

PROPOSED GROUND FLOOR

EXISTING WALLS

NEW WALLS

EXISTING WALLS TO BE REMOVED

N

WALL LEGEND

0 1 2 3 4 5 10m

SCALE BAR

PHOTOS

PLANNING APPLICATION

Project.

22 Digdens Rise
Epsom Surrey KT18 7DL

Title.

Existing & Proposed Plans

Scale: 1:100 @ A3

Date: May 2021

Drawing No:

22DR-100

ARCHITECTURE
DESIGN | DETAIL | MANAGE
www.dparc.co.uk
t: 07977 576244 e: dino_perrone@hotmail.com

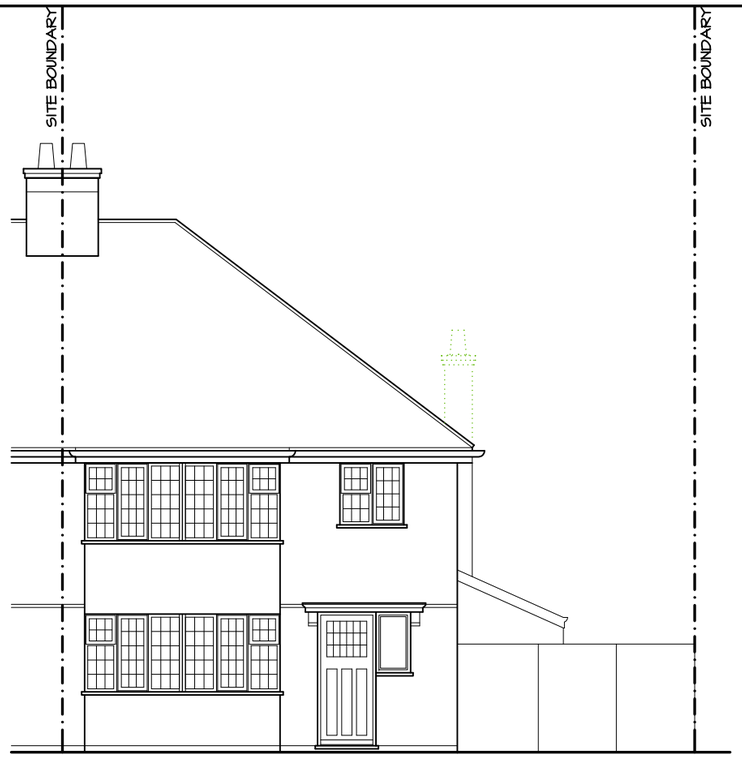

PROPOSED FRONT ELEVATION

PROPOSED SIDE ELEVATION

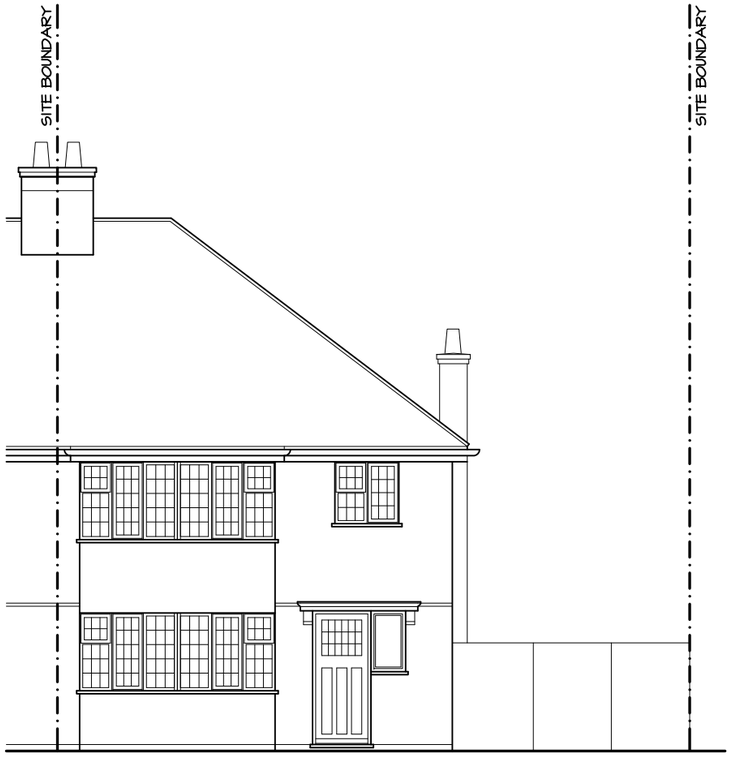

EXISTING FRONT ELEVATION

EXISTING SIDE ELEVATION

0 1 2 3 4 5 10m
SCALE BAR

PLANNING APPLICATION

Project.

22 Digdens Rise
Epsom Surrey KT18 7DL

Title.

Existing & Proposed
Front & Side Elevations

Scale: 1:100 @ A3

Date: May 2021

Drawing No:

22DR-101

ARCHITECTURE
DESIGN | DETAIL | MANAGE
www.dparc.co.uk
t: 07977 576244 e: dino_perrone@hotmail.com

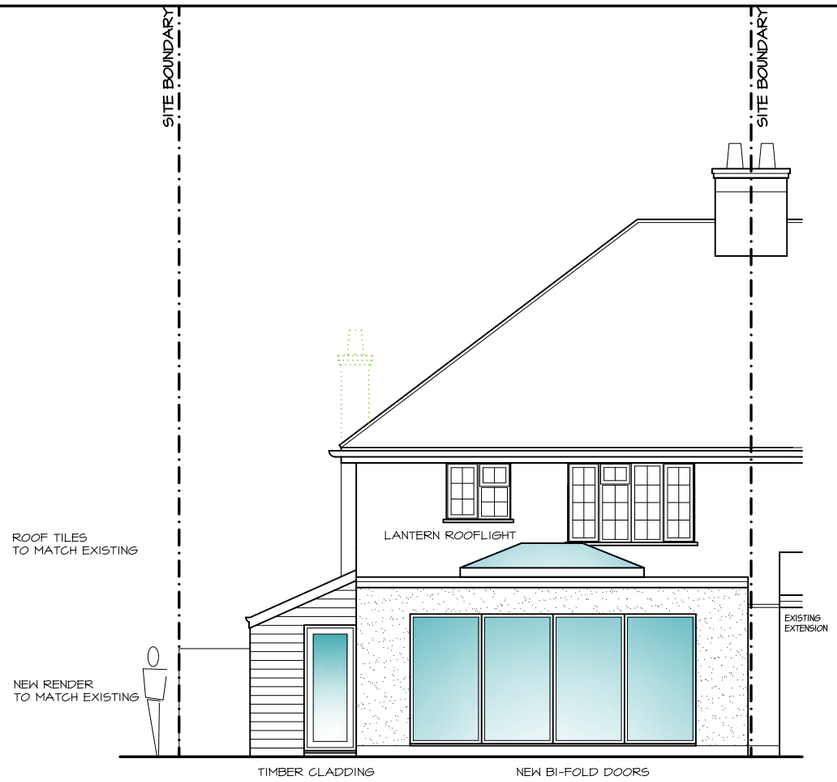

PROPOSED REAR ELEVATION

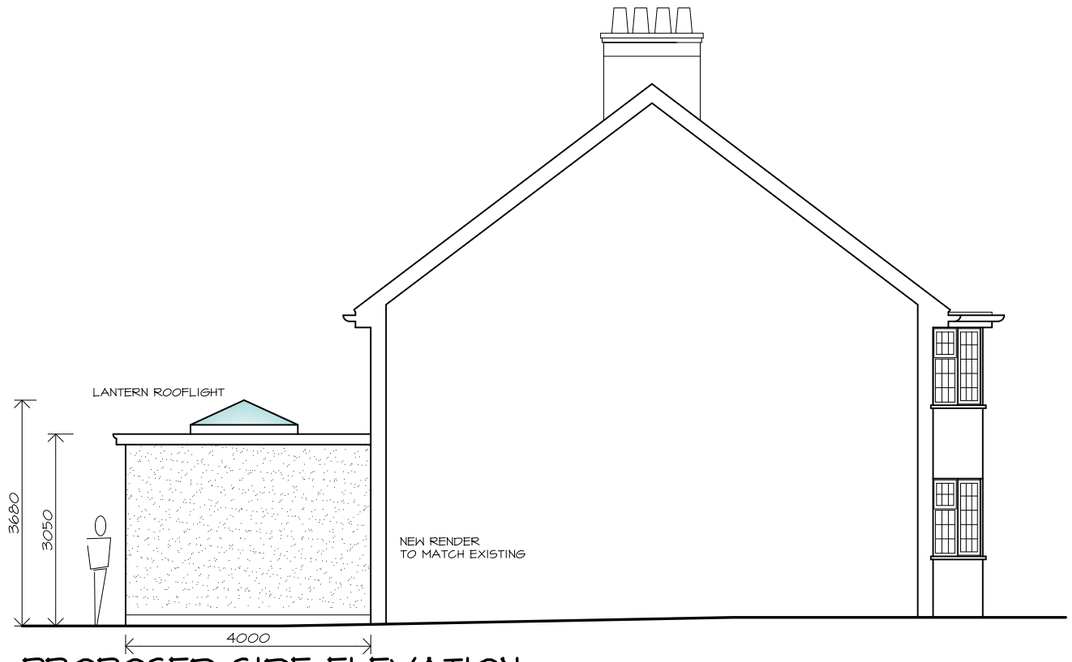

PROPOSED SIDE ELEVATION

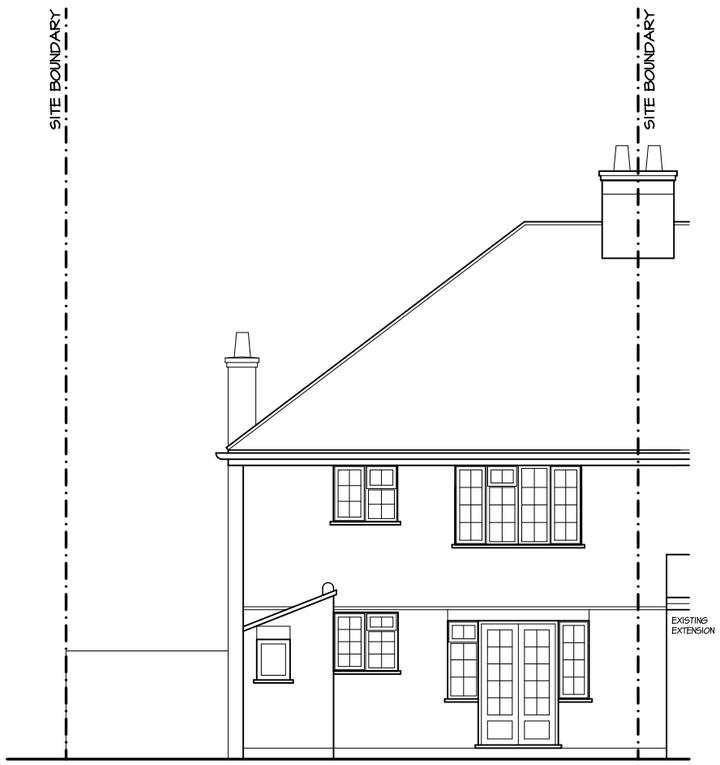

EXISTING REAR ELEVATION

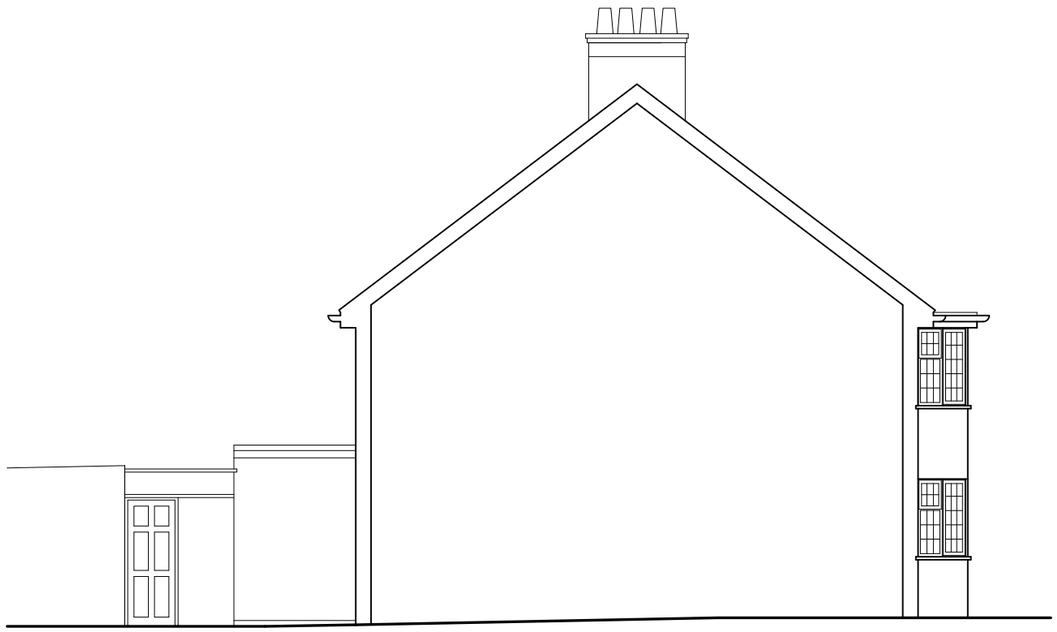

EXISTING SIDE ELEVATION

0 1 2 3 4 5 10m
SCALE BAR

PLANNING APPLICATION

Project.

22 Digdens Rise
Epsom Surrey KT18 7DL

Title.

Existing & Proposed
Rear & Side Elevations

Scale: 1:100 @ A3

Date: May 2021

Drawing No:

22DR-102

ARCHITECTURE
DESIGN | DETAIL | MANAGE
www.dparc.co.uk
t: 07977 576244 e: dino_perrone@hotmail.com