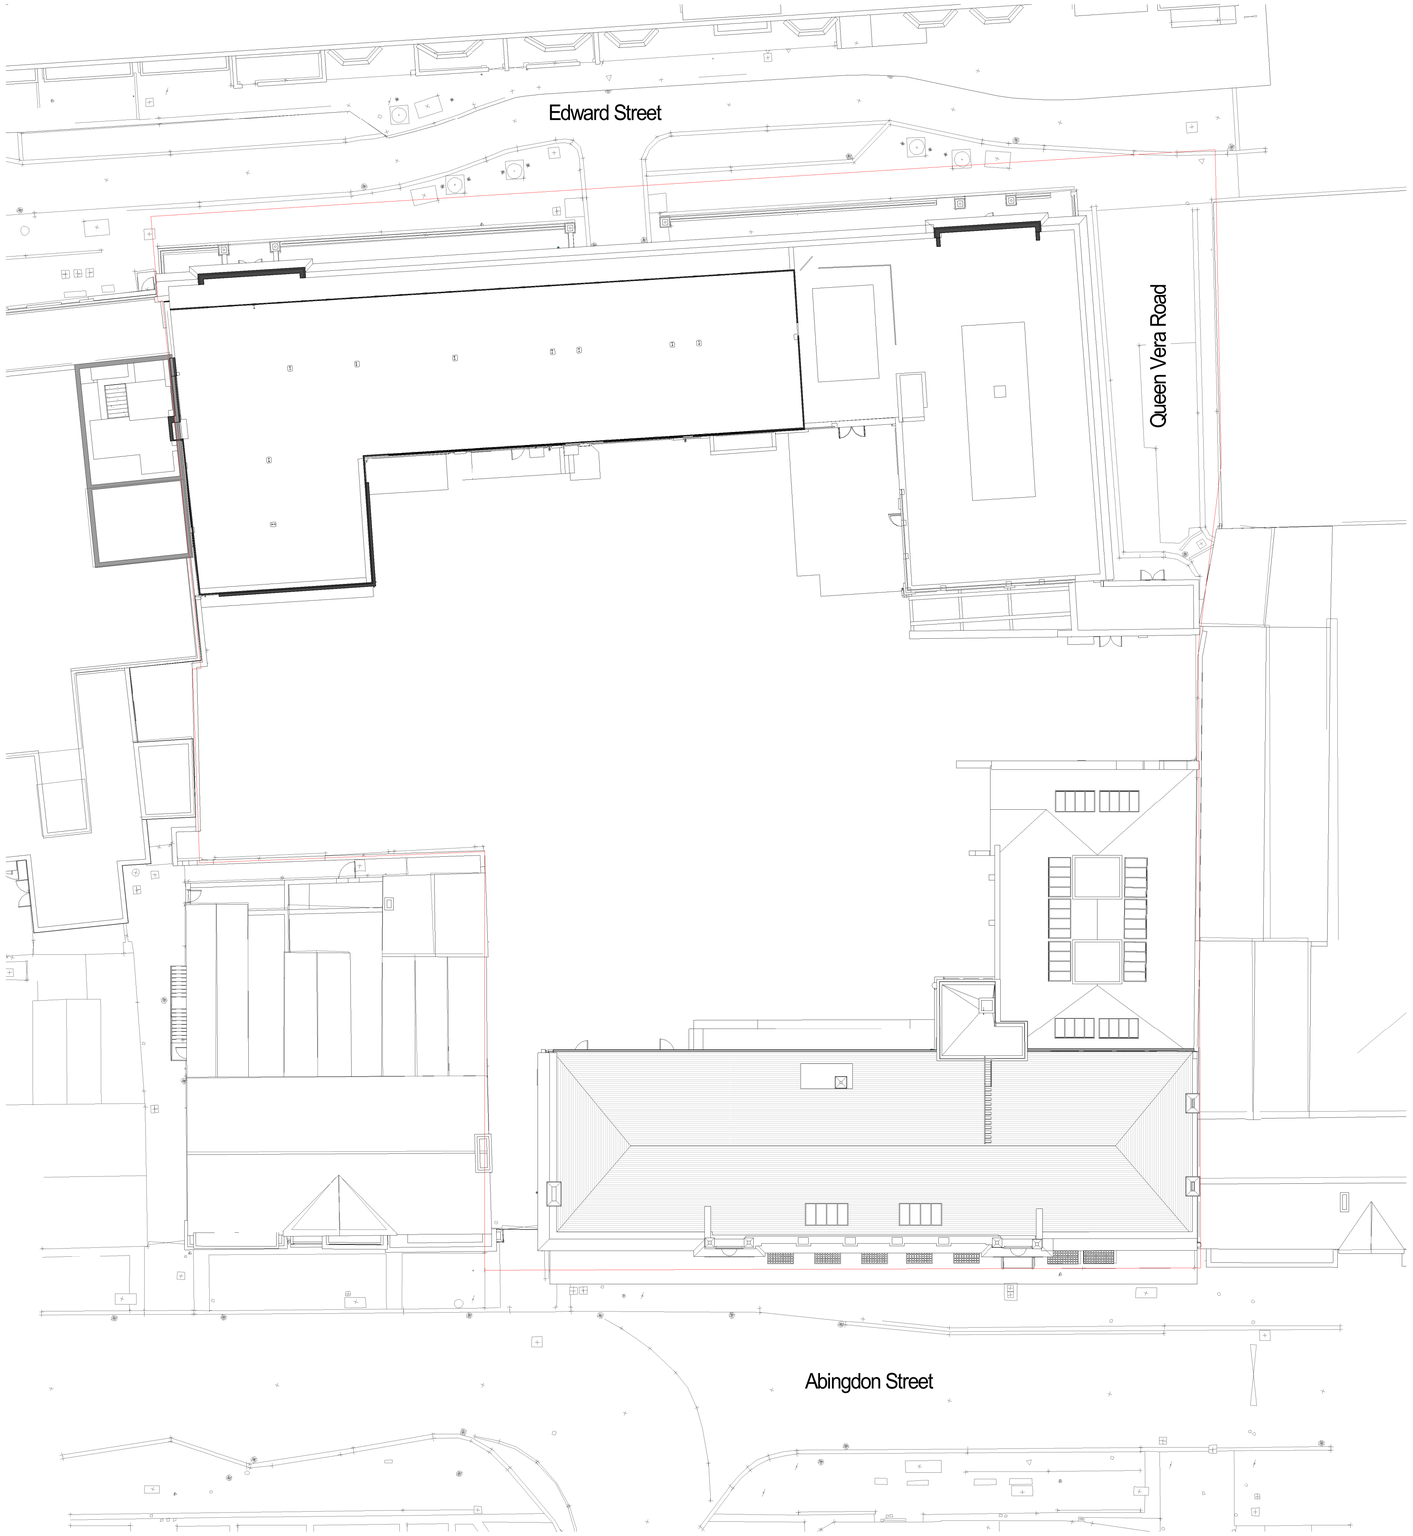

0 2 4 6 8 10
SCALE 1:200 m

N

1 04 Fourth Floor Existing
1 : 200

GENERAL NOTES

1. Do not scale off this drawing unless a scale bar is provided
2. Any ambiguities, omissions and errors on this drawing should be notified immediately to the Architect before the commencement of works on site
3. Dimensions are in millimetres unless otherwise stated
4. Dimensions, unless otherwise indicated, are to the face of unfinished block walls or to the finished plaster face of stud partitions
5. Dimensions are to be checked on site. Discrepancies are to be notified immediately to the Architect before the commencement of works on site
6. All levels are in meters unless otherwise stated
7. This drawing is to be read in conjunction with all other relevant drawings and specifications for this project

CDM REGULATIONS

Denotes a significant hazard or difficult to manage procedure. Please refer to Designer Hazard Register for further information regarding mitigation of hazards.

REVISION NOTES

Rev	Date	Description	Issuer	Checker
P1	2021-06-11	Planning Submission	ES	MJB

PROJECT PARTNERS

FRANKLIN ELLIS ARCHITECTS
Architecture / Landscape / Interiors / Graphics / Project Management

The Old Pumphouse
5 The Ropewalk Nottingham NG1 5DU

T 0115 9418475
E enquiry@franklinellis.co.uk
W www.franklinellis.co.uk

PARTNER/ASSOCIATE
Name

PROJECT LEAD
Name

PROJECT NAME
Post Office, Blackpool

PROJECT No.
20-0022

PROJECT ADDRESS
Former Post Office
Abingdon Street & Edward Street
FY1 1DA

CLIENT / USER NAME
Ashall Projects

VOLUME
B1 Post Office

SHEET NAME
Planning Existing Fourth Floor

FULL DOCUMENT REFERENCE

Identification / Location				Sheet Number		
Project Code	Originator Code	Volume /Zone	Level/ Location	Doc Type	Role /Dis	Number
POB	FEA	B1	XX	M3	A	0101

POB-FEA-B1-04-DP-A-2004

Renumbered from:

REVISION DATE
2021-06-11

REVISION
P1

STATUS
A3 Planning Plans

SHEET SIZE
A1 L

SCALE
1 : 200

BIM 360://20-0022-POB-Post Office/POB-FEA-B1-XX-M3-A-0101_PostOffice_ArchMaster.rvt

Franklin Ellis LLP Registered in England No. OC340080

FEA-Titles-Standard-A1-Landscape-BlockRight-BS1192 Deltek DLM version 2018-05-15 © copyright