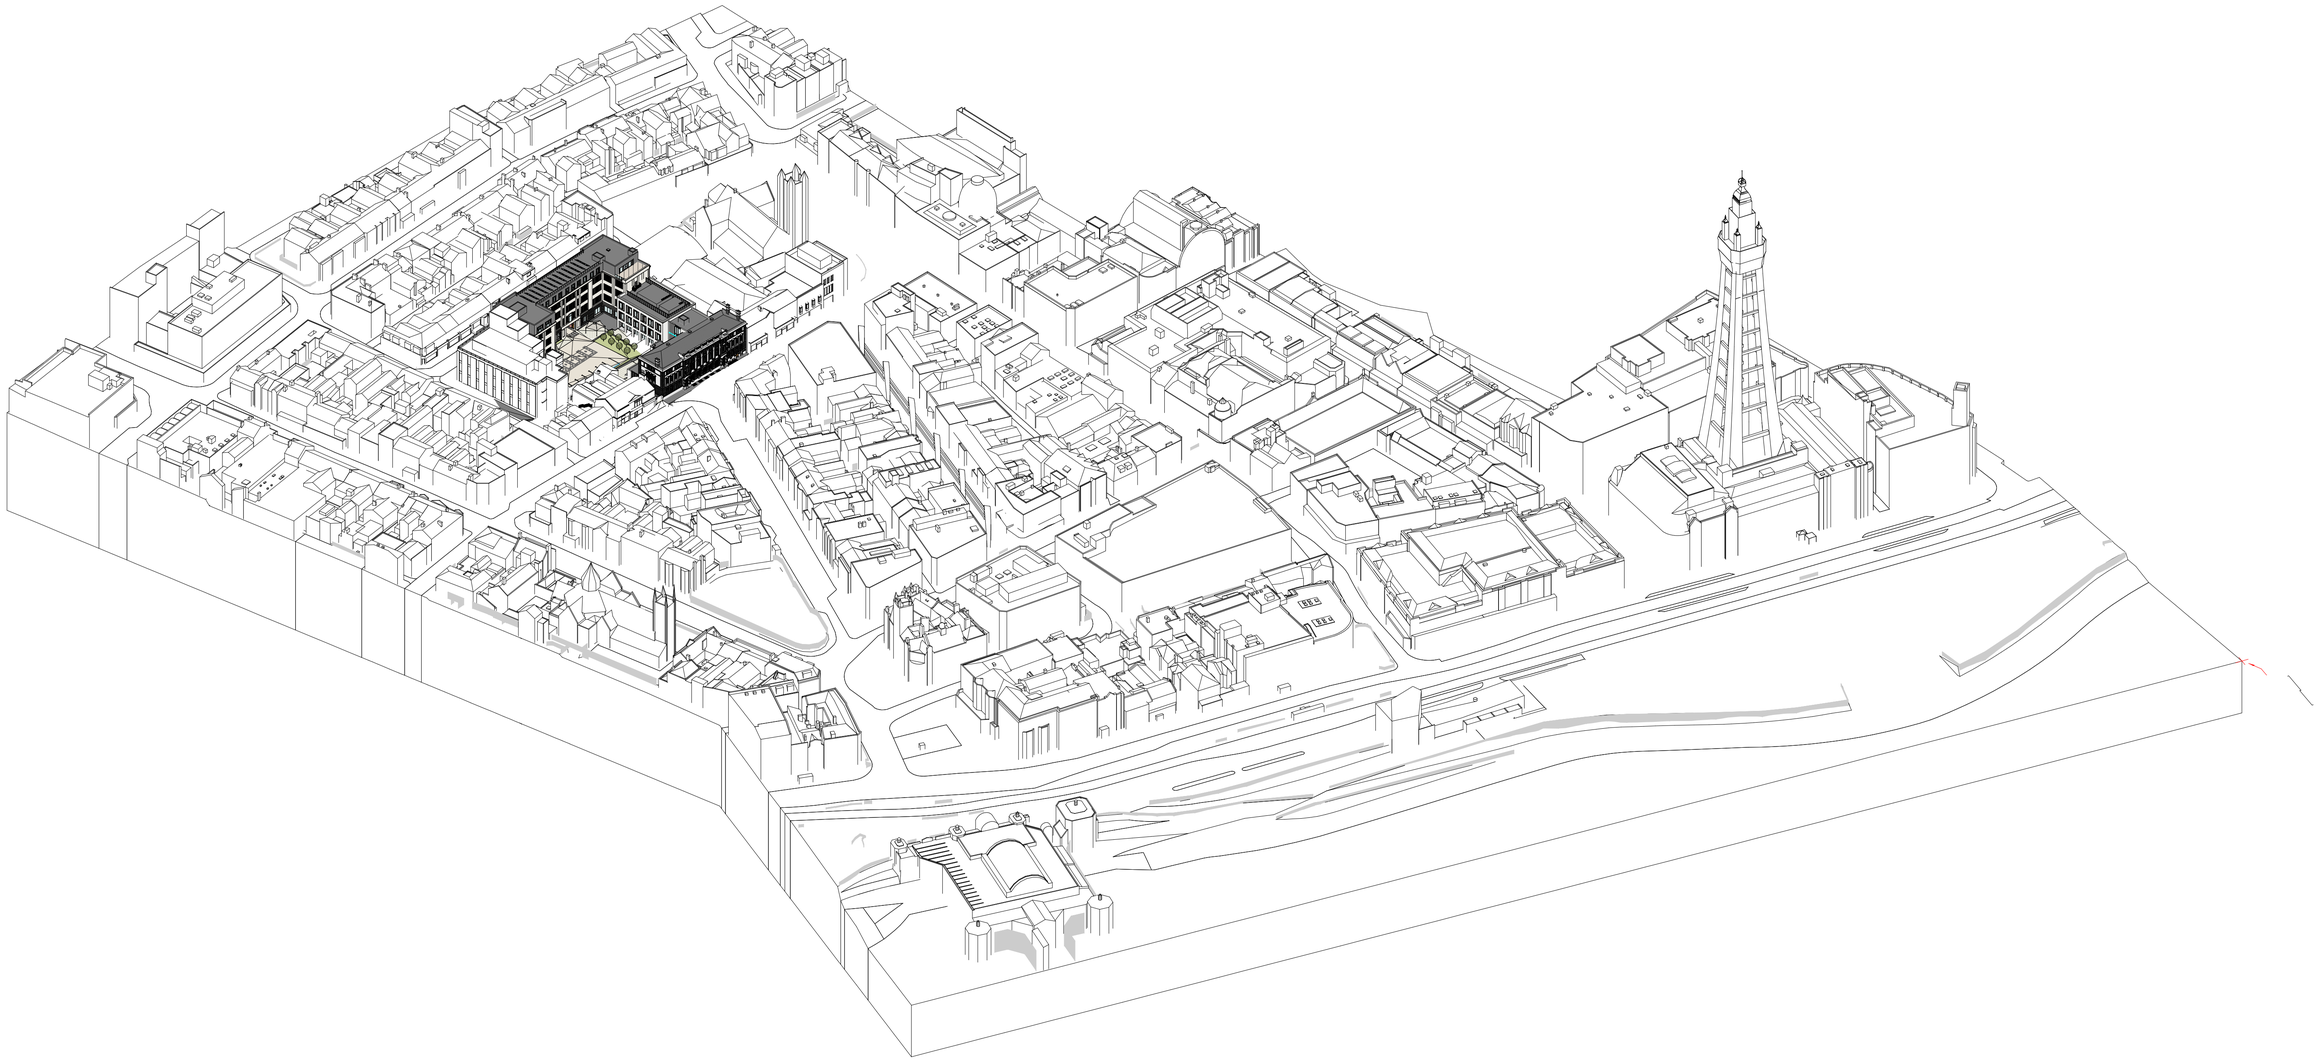

1 Proposed Axonometric North West - Wider Extents

GENERAL NOTES

1. Do not scale off this drawing unless a scale bar is provided
2. Any ambiguities, omissions and errors on this drawing should be notified immediately to the Architect before the commencement of works on site
3. Dimensions are in millimetres unless otherwise stated
4. Dimensions, unless otherwise indicated, are to the face of unfinished block walls or to the finished plaster face of stud partitions
5. Dimensions are to be checked on site. Discrepancies are to be notified immediately to the Architect before the commencement of works on site
6. All levels are in meters unless otherwise stated
7. This drawing is to be read in conjunction with all other relevant drawings and specifications for this project

CDM REGULATIONS

Denotes a significant hazard or difficult to manage procedure. Please refer to Designer Hazard Register for further information regarding mitigation of hazards.

REVISION NOTES

Rev	Date	Description	Issuer	Checker
P1	2021-06-11	Planning Submission	ES	MJB

FRANKLIN ELLIS ARCHITECTS
Architecture / Landscape / Interiors / Graphics / Project Management

The Old Pumphouse
5 The Ropewalk Nottingham NG1 5DU

T 0115 9418475
E enquiry@franklinellis.co.uk
W www.franklinellis.co.uk

PROJECT PARTNERS

PARTNER/ASSOCIATE: Name
PROJECT LEAD: Name

PROJECT NAME: Post Office, Blackpool
PROJECT No.: 20-0022

PROJECT ADDRESS
Former Post Office
Abingdon Street & Edward Street
FY1 1DA

CLIENT / USER NAME
Ashall Projects

SHEET NAME
Proposed Axonometric North West - Wider Extents

VOLUME: S1 Post Office

FULL DOCUMENT REFERENCE

Identification / Location				Sheet Number		
Project Code	Originator Code	Vol/ Zone	Level/ Location	Doc Type	Role /Dis	Number
POB	FEA	S1	XX	DV	A	5105

Renumbered from:

REVISION DATE: 2021-06-11
REVISION: P1

STATUS: A3 Planning Proposed

SHEET SIZE: A1 L
SCALE:

BIM 360://20-0022-POB-Post Office/POB-FEA-B1-XX-M3-A-0101_PostOffice_ArchMaster.rvt

Franklin Ellis LLP Registered in England No. OC340080

FEA-Titles-Standard-A1-Landscape-BlockBottom-BS1192 Deltek DLM version 2018-05-15 © copyright