SCALE 1:500

0m 5 10 25 50

SCALE 1:1250

0m 12.5 25 62.5 125

BLOCK PLAN 1

1:500

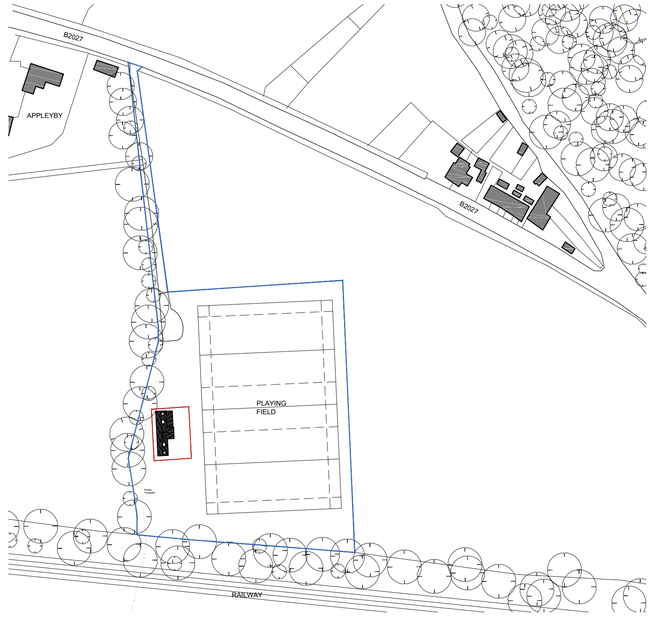

LOCATION PLAN 2

1:1250

© Coleman Anderson Architects Ltd.

ARCHITECT

COLEMAN ANDERSON ARCHITECTS

T +44 (0) 1892 537124
E info@colemananderson.co.uk
4 Western Road · Royal Tunbridge Wells · TN4 0HG

GENERAL NOTES

1. Do not scale drawing for construction purposes.
2. All dimensions are in millimetres unless noted otherwise.
3. All dimensions shall be verified on site before proceeding.
4. The author shall be notified in writing of any discrepancies.
5. This drawing is protected by copyright.

NORTH

PURPOSE OF ISSUE

PLANNING

Rev No.	Description	Date

PROJECT NAME

FIELD OF DREAMS
TONBRIDGE
LEIGH
8HT

DRAWING TITLE

BLOCK & LOCATION PLAN

CLIENT

LAYABOUTS RFC

SCALE @ A1	DATE	
As Noted	April 2021	
PROJECT NO.	DRAWN BY	CHECKED
1000	OH	SC

DRAWING NO. A-001

REVISION NO. -