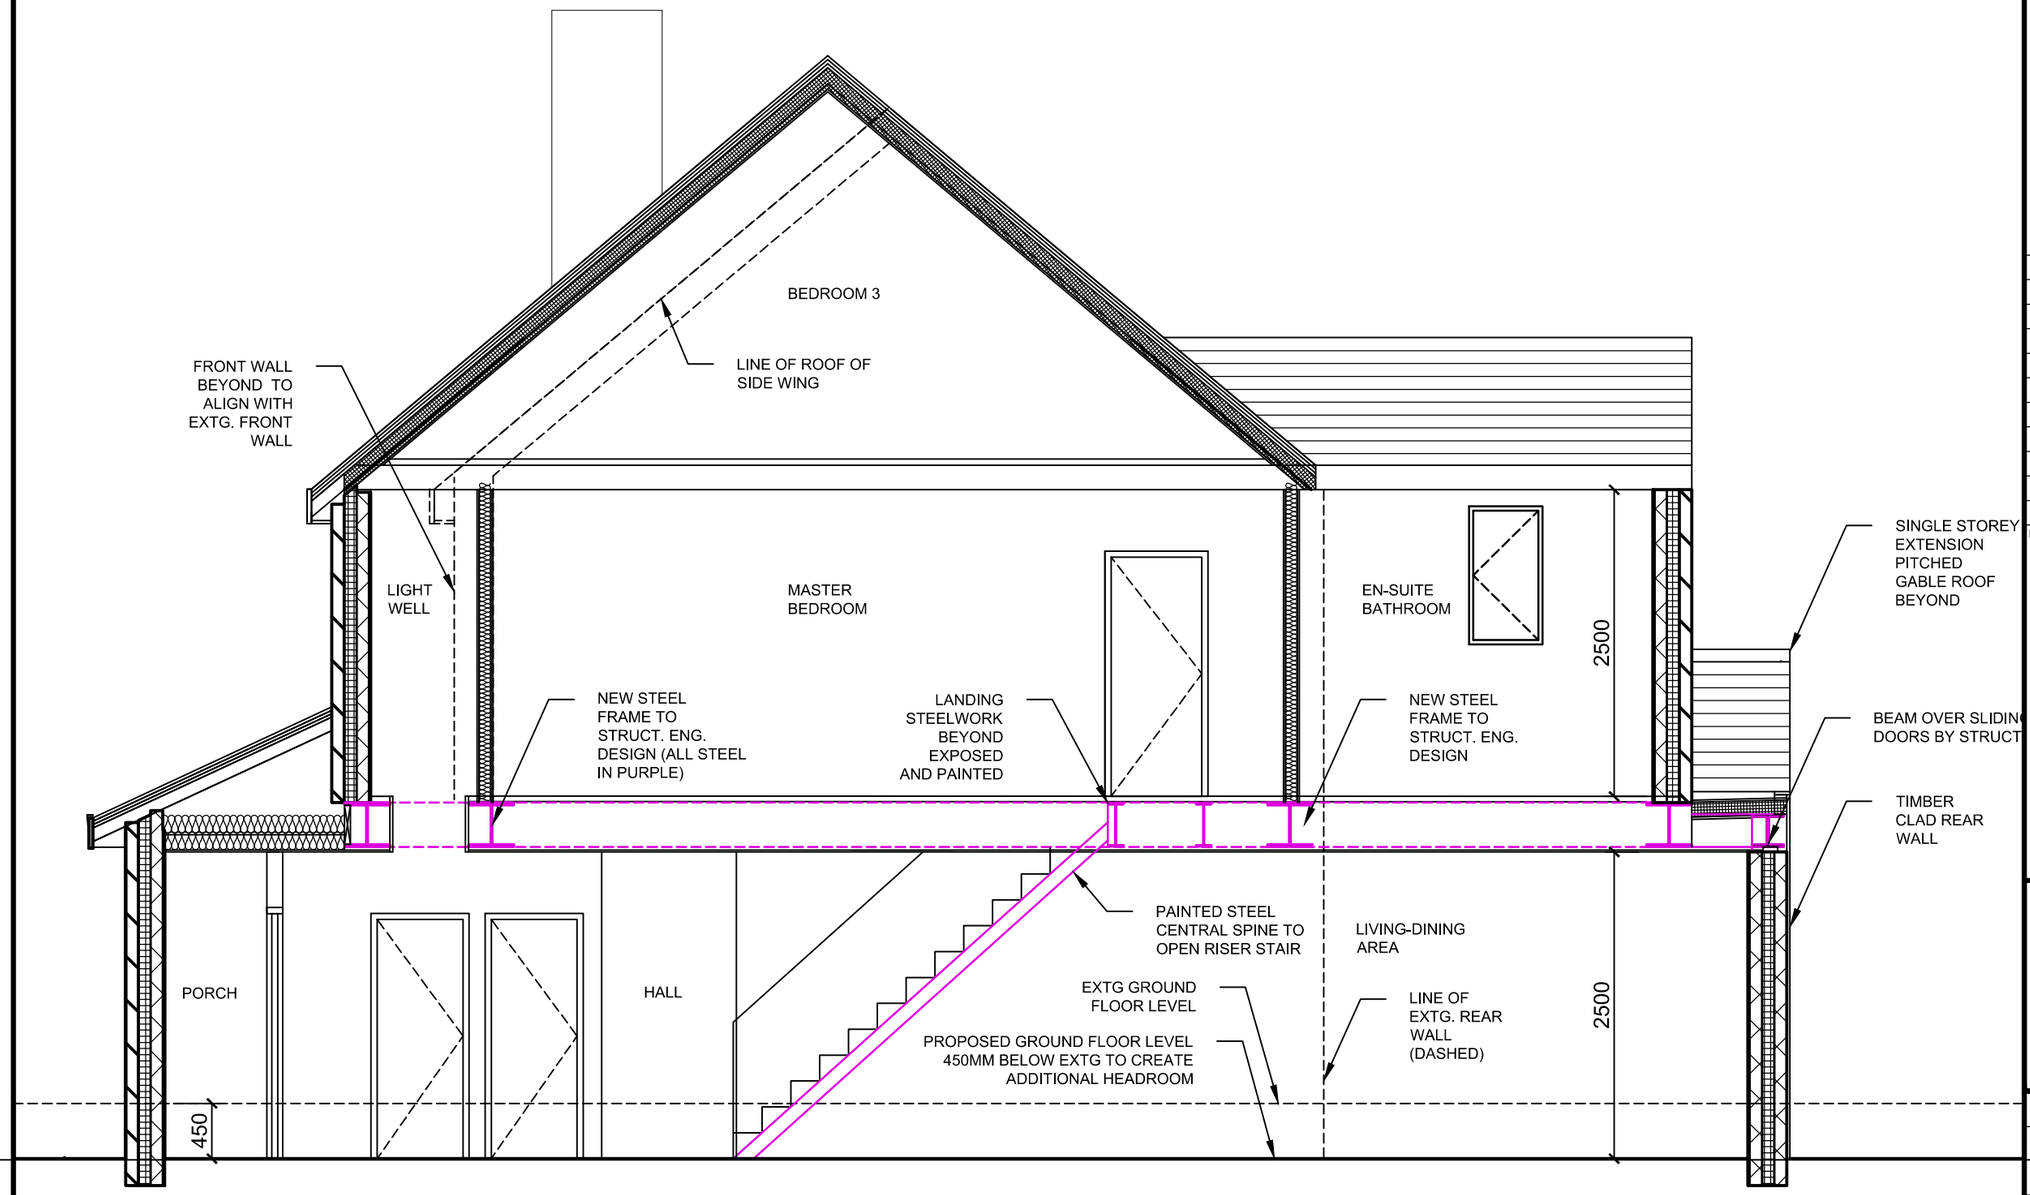

© LADDA Copyright

This drawing may contain some survey data. All rights reserved.
Use featured dimensions only.

Notes

Rev	Date	Purpose of Issue	Drn	Chk	App
-	-	-	-	-	-
-	-	-	-	-	-
-	-	-	-	-	-
-	-	-	-	-	-
-	-	-	-	-	-
-	-	-	-	-	-
-	-	-	-	-	-
-	-	-	-	-	-
-	-	-	-	-	-
00	02 JUL 21	PLANNING APP	JBL	JBL	JBL

Key Plan

LADDA
228A Sydney Road
London
N10 2RS
United Kingdom

T: +44 20 7193 7106
E: mail@ladda.online
W: www.ladda.online

LINARES
ARCHITECTURE
DESIGN &
DEVELOPMENT
ATELIER

Project Number
LA2008261

Project
1 Reddings Close, London NW7 4JL -
Replacement semi-detached dwelling

Title
GENERAL ARRANGEMENT
PROPOSED
SECTION A

Drawn By	Checked By	Approved By	Scale
JBL	JBL	JBL	1:50 @ A3

Drawing Issue Date	Status
02 JUL 21	PLANNING APP

Drawing Number	Revision
LA2008262-DDS-GA-P-LSE-00001	00

ISO A3 Landscape