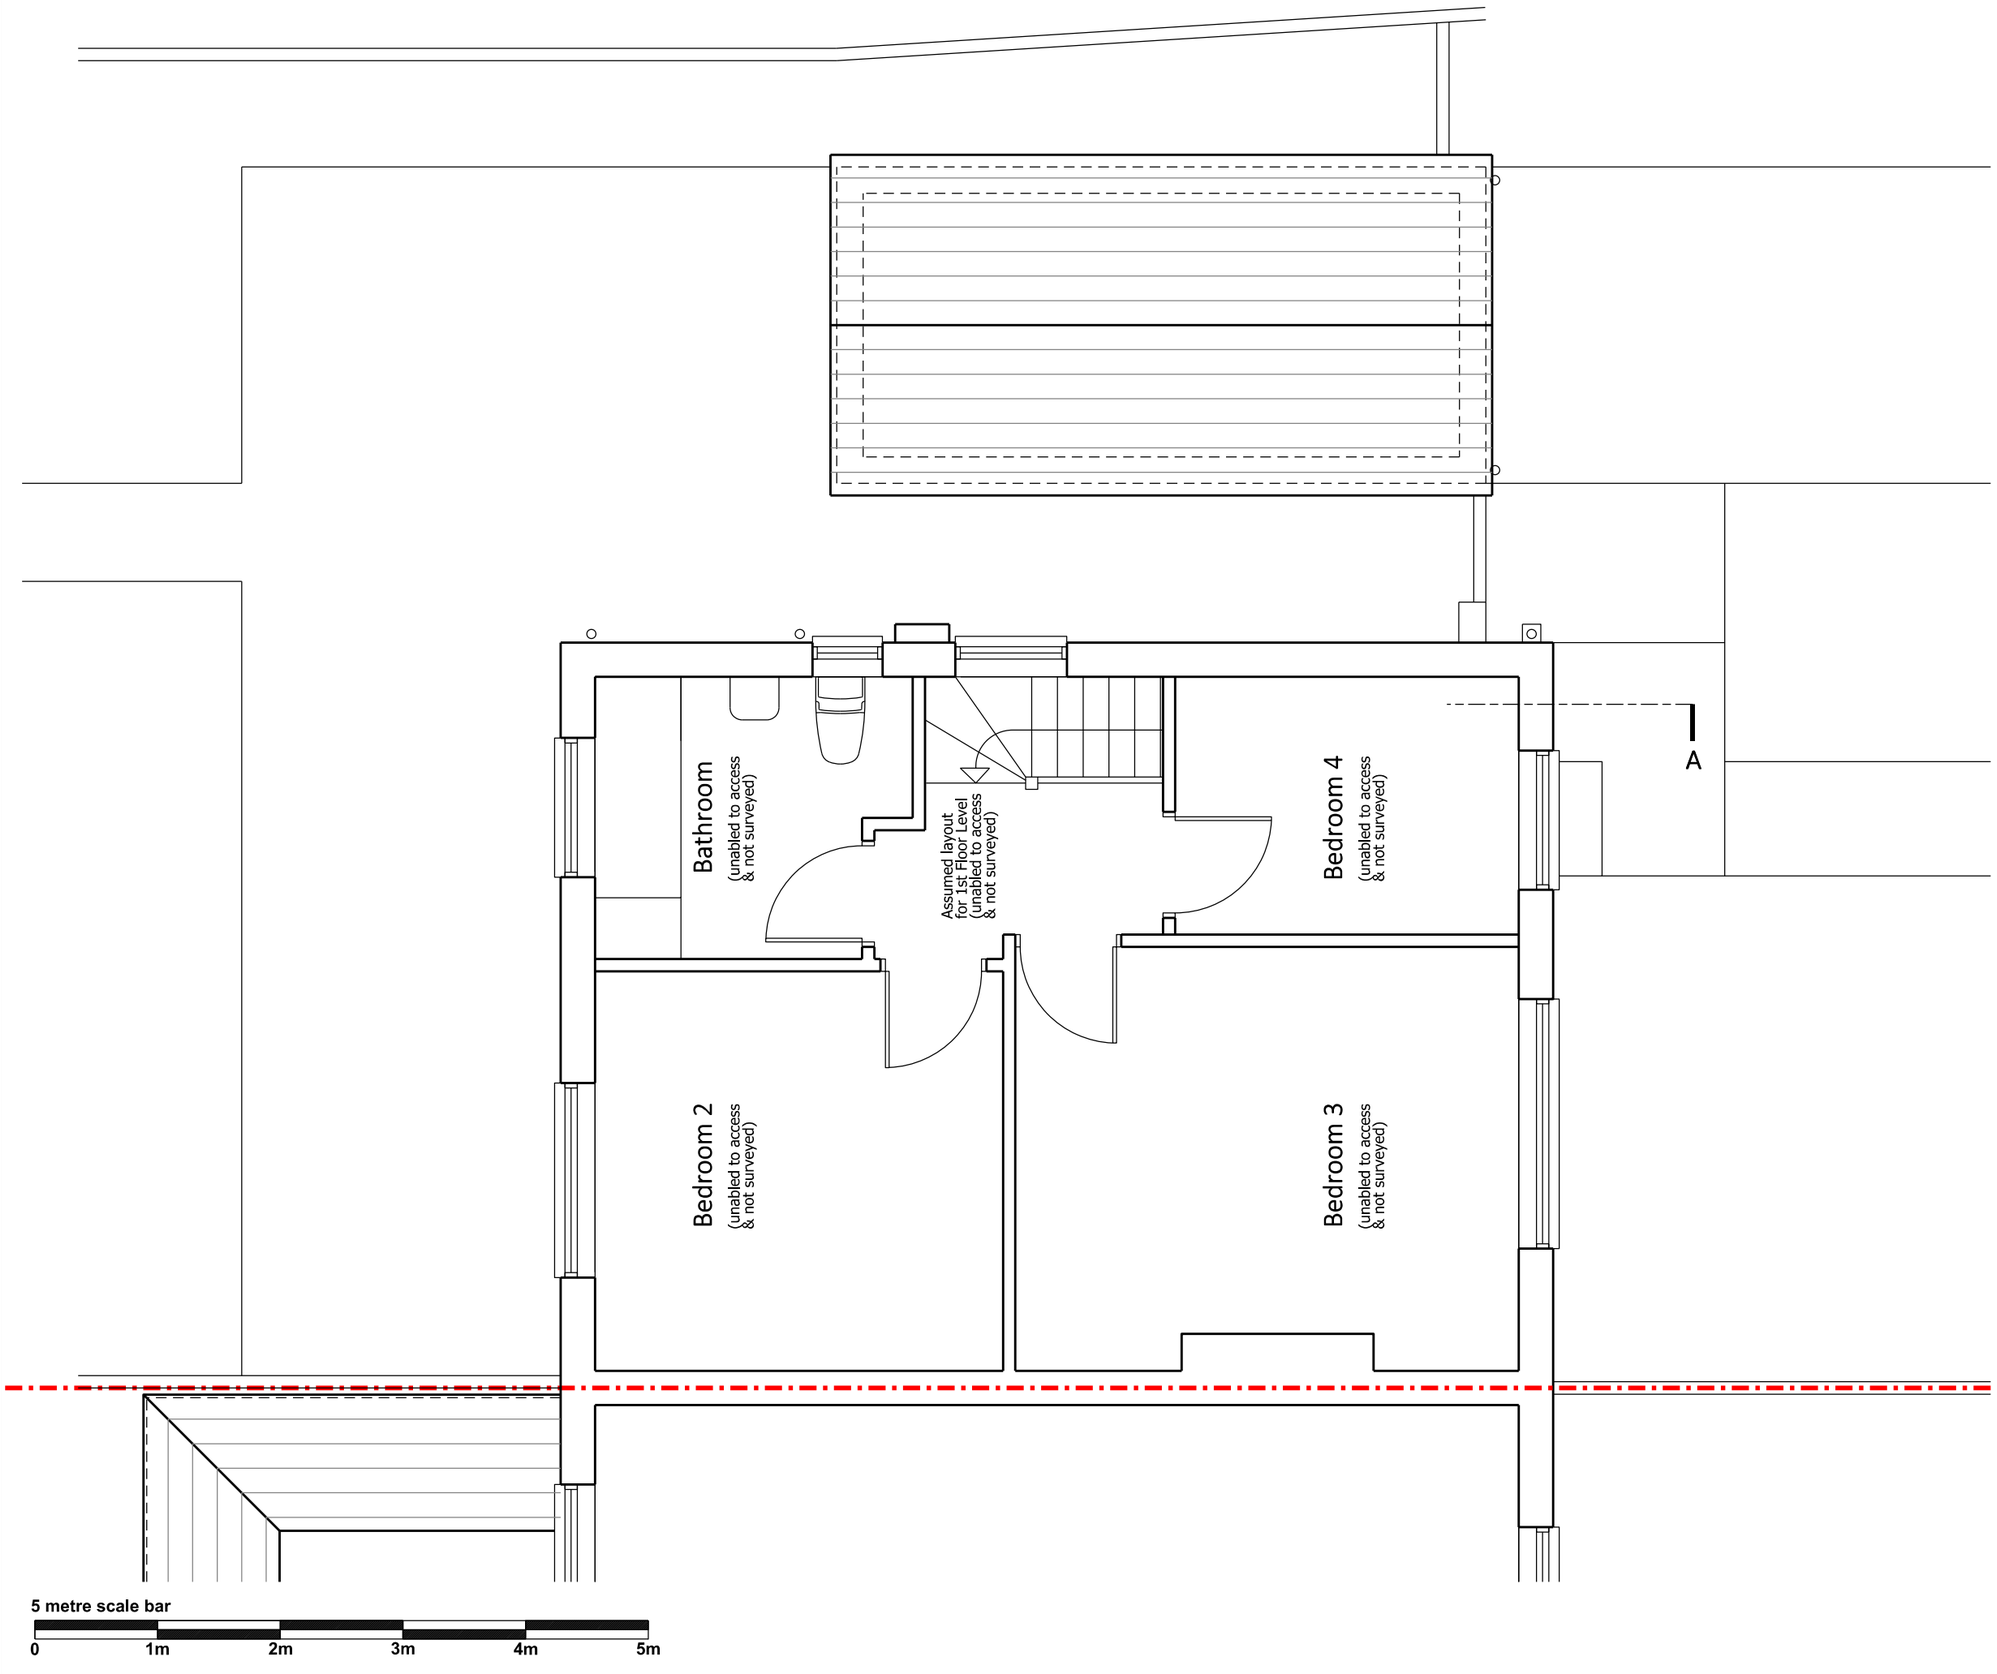


© LADDA Copyright

This drawing may contain some survey data. All rights reserved.
Use featured dimensions only.

Notes

| Rev | Date | Purpose of Issue | Drn | Chk | App |
|---|---|---|---|---|---|
| - | - | - | - | - | - |
| - | - | - | - | - | - |
| 00 | 16 OCT 20 | REVIEW | NM | JBL | JBL |

Key Plan

LADDA
228A Sydney Road
London
N10 2RS
United Kingdom

T: +44 20 7193 7106
E: mail@ladda.online
W: www.ladda.online

LINARES
ARCHITECTURE
DESIGN &
DEVELOPMENT
ATELIER

Project Number
LA2008191

Project
1 Redding Close, Mill Hill NW7 4JL - Redevelopment

Title
GENERAL ARRANGEMENT
EXISTING
FIRST FLOOR PLAN

| Drawn By | Checked By | Approved By | Scale |
|---|---|---|---|
| NTM | JBL | JBL | 1:50 @ A3 |

| Drawing Issue Date | Status |
|---|---|
| 16 OCT 20 | INFORMATION |

| Drawing Number | Revision |
|---|---|
| LA2008261-DDS-GA-E-LPF-00002 | 00 |

ISO A3 Landscape