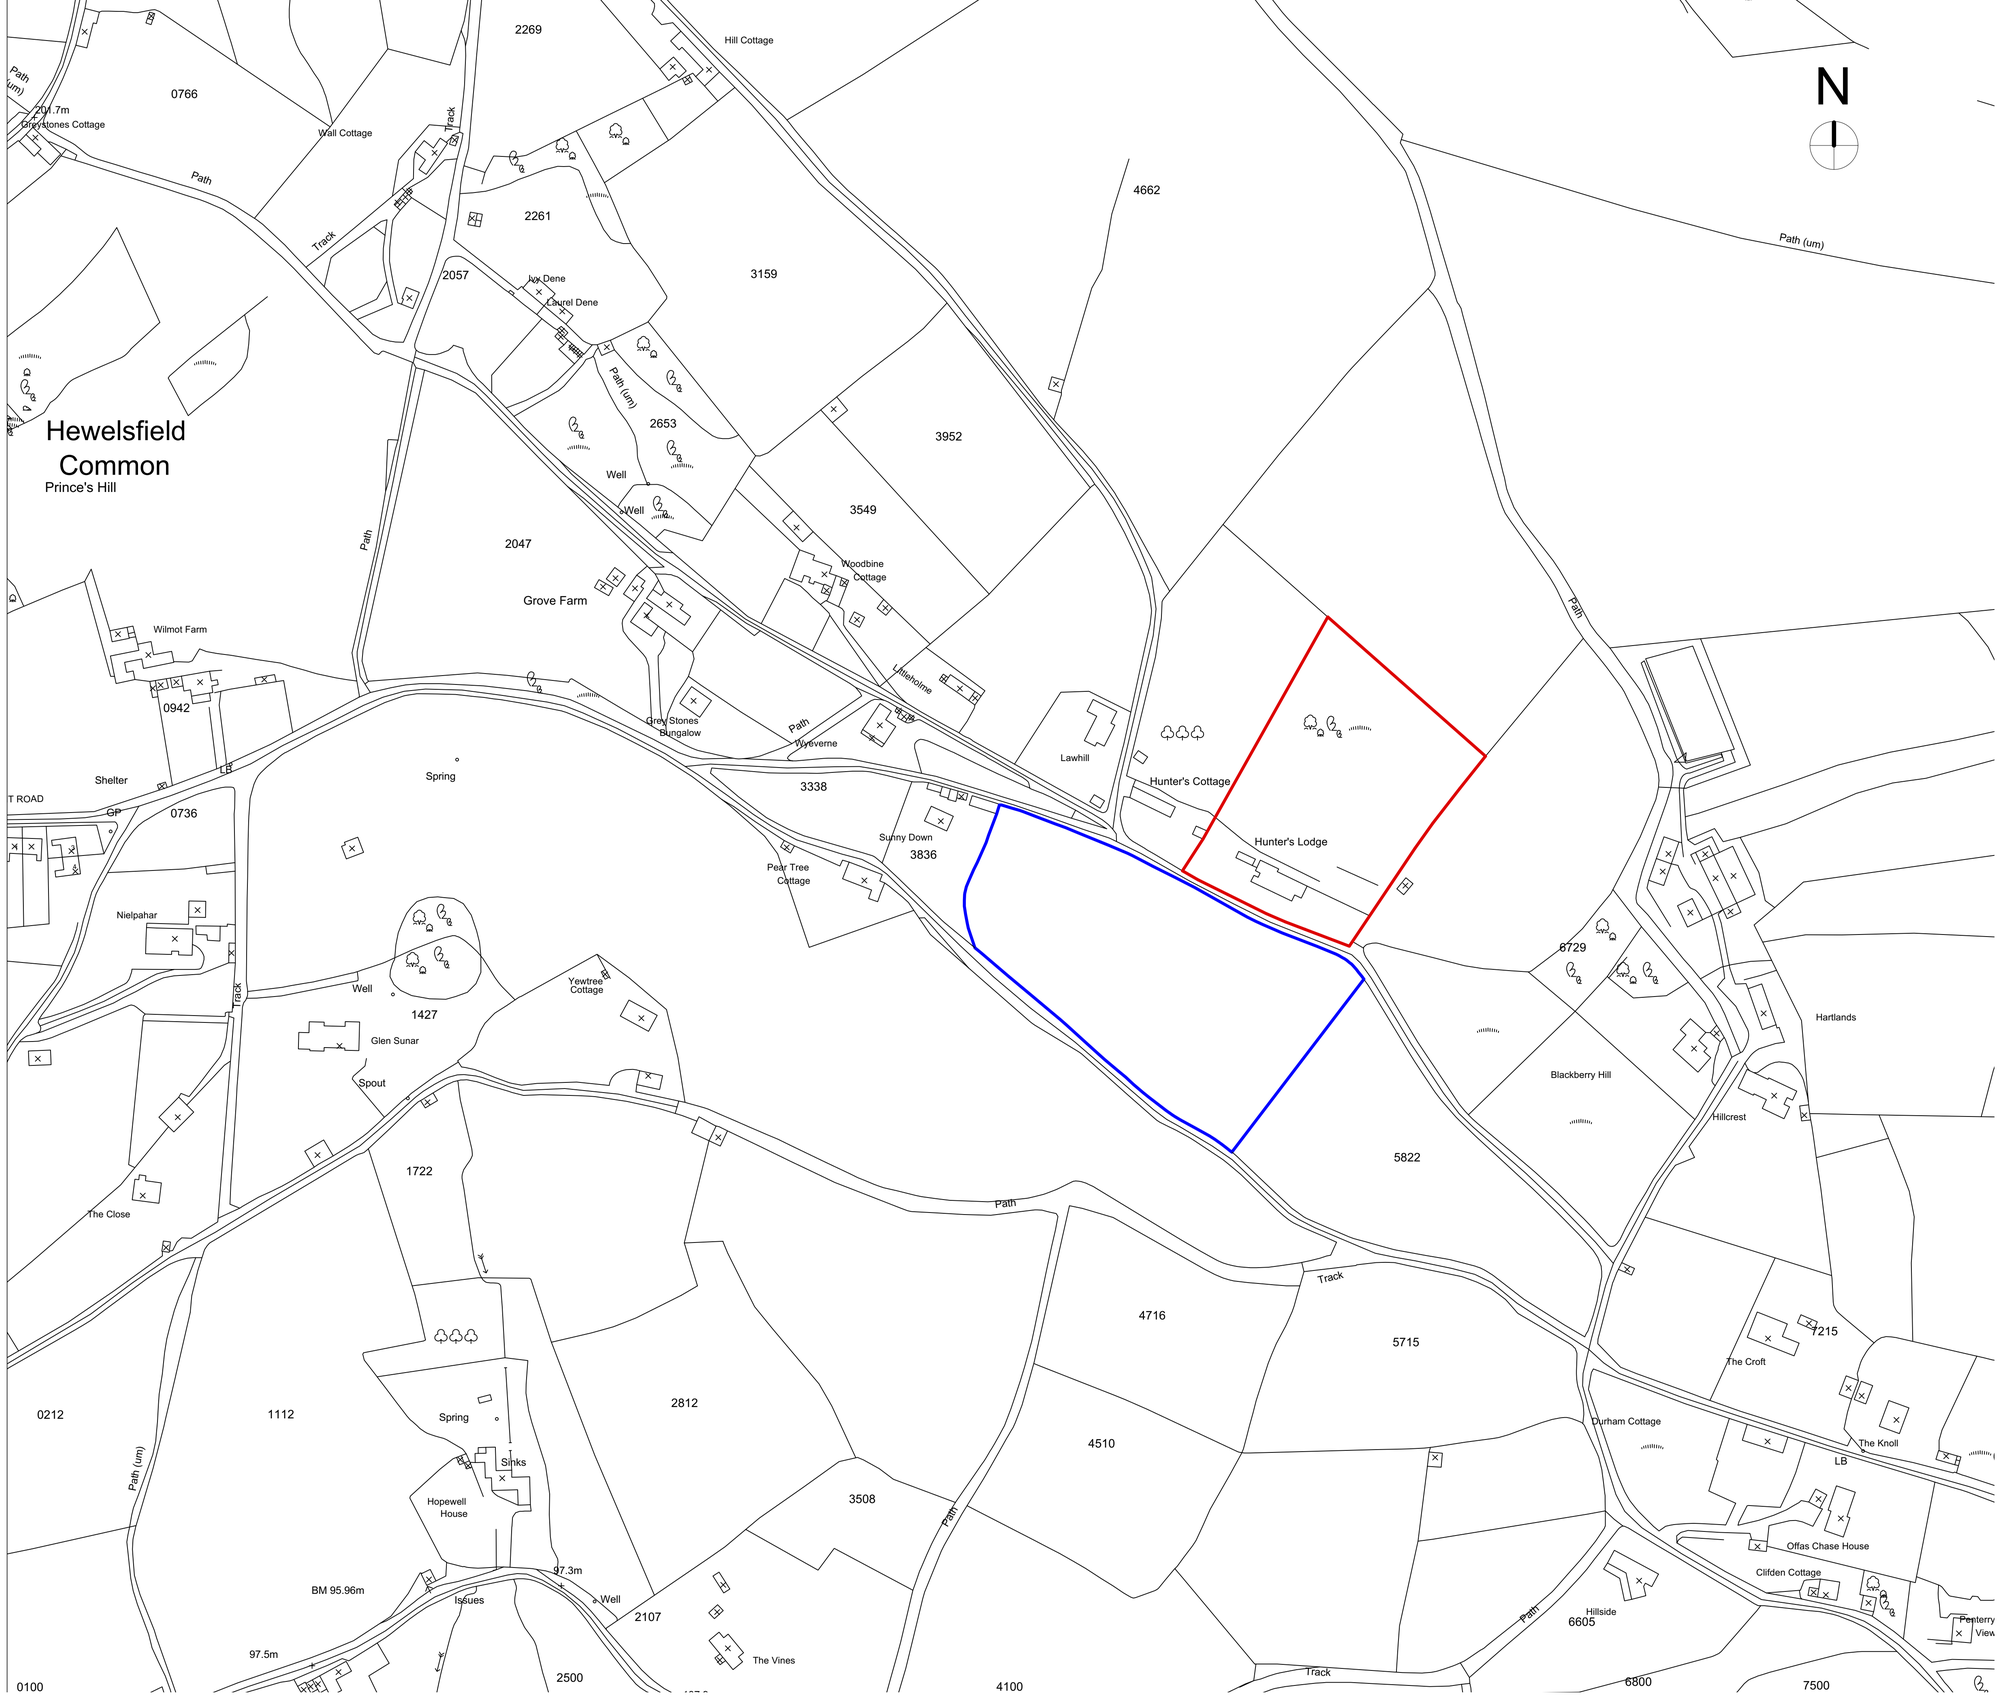

1 Existing Location plan
Scale: 1:1250

5 20 40
0 10 30

ISSUE	DATE	REVISION

PROJECT: Hunter's Lodge Boundary		PROJECT # 1583
CLIENT: R Weissbort	DATE # 21/06/2021	DWG # A_P_012
	SCALE @ A3 1:1250	
DWG: Hunter's Lodge Location Plan	DRAWN HN	
	CHKD	REVISION

Helen Newman **Architects**
Architecture Design Sustainability Heritage
T: +44781231 8600
E:Helen@HelenNewmanArchitects.com