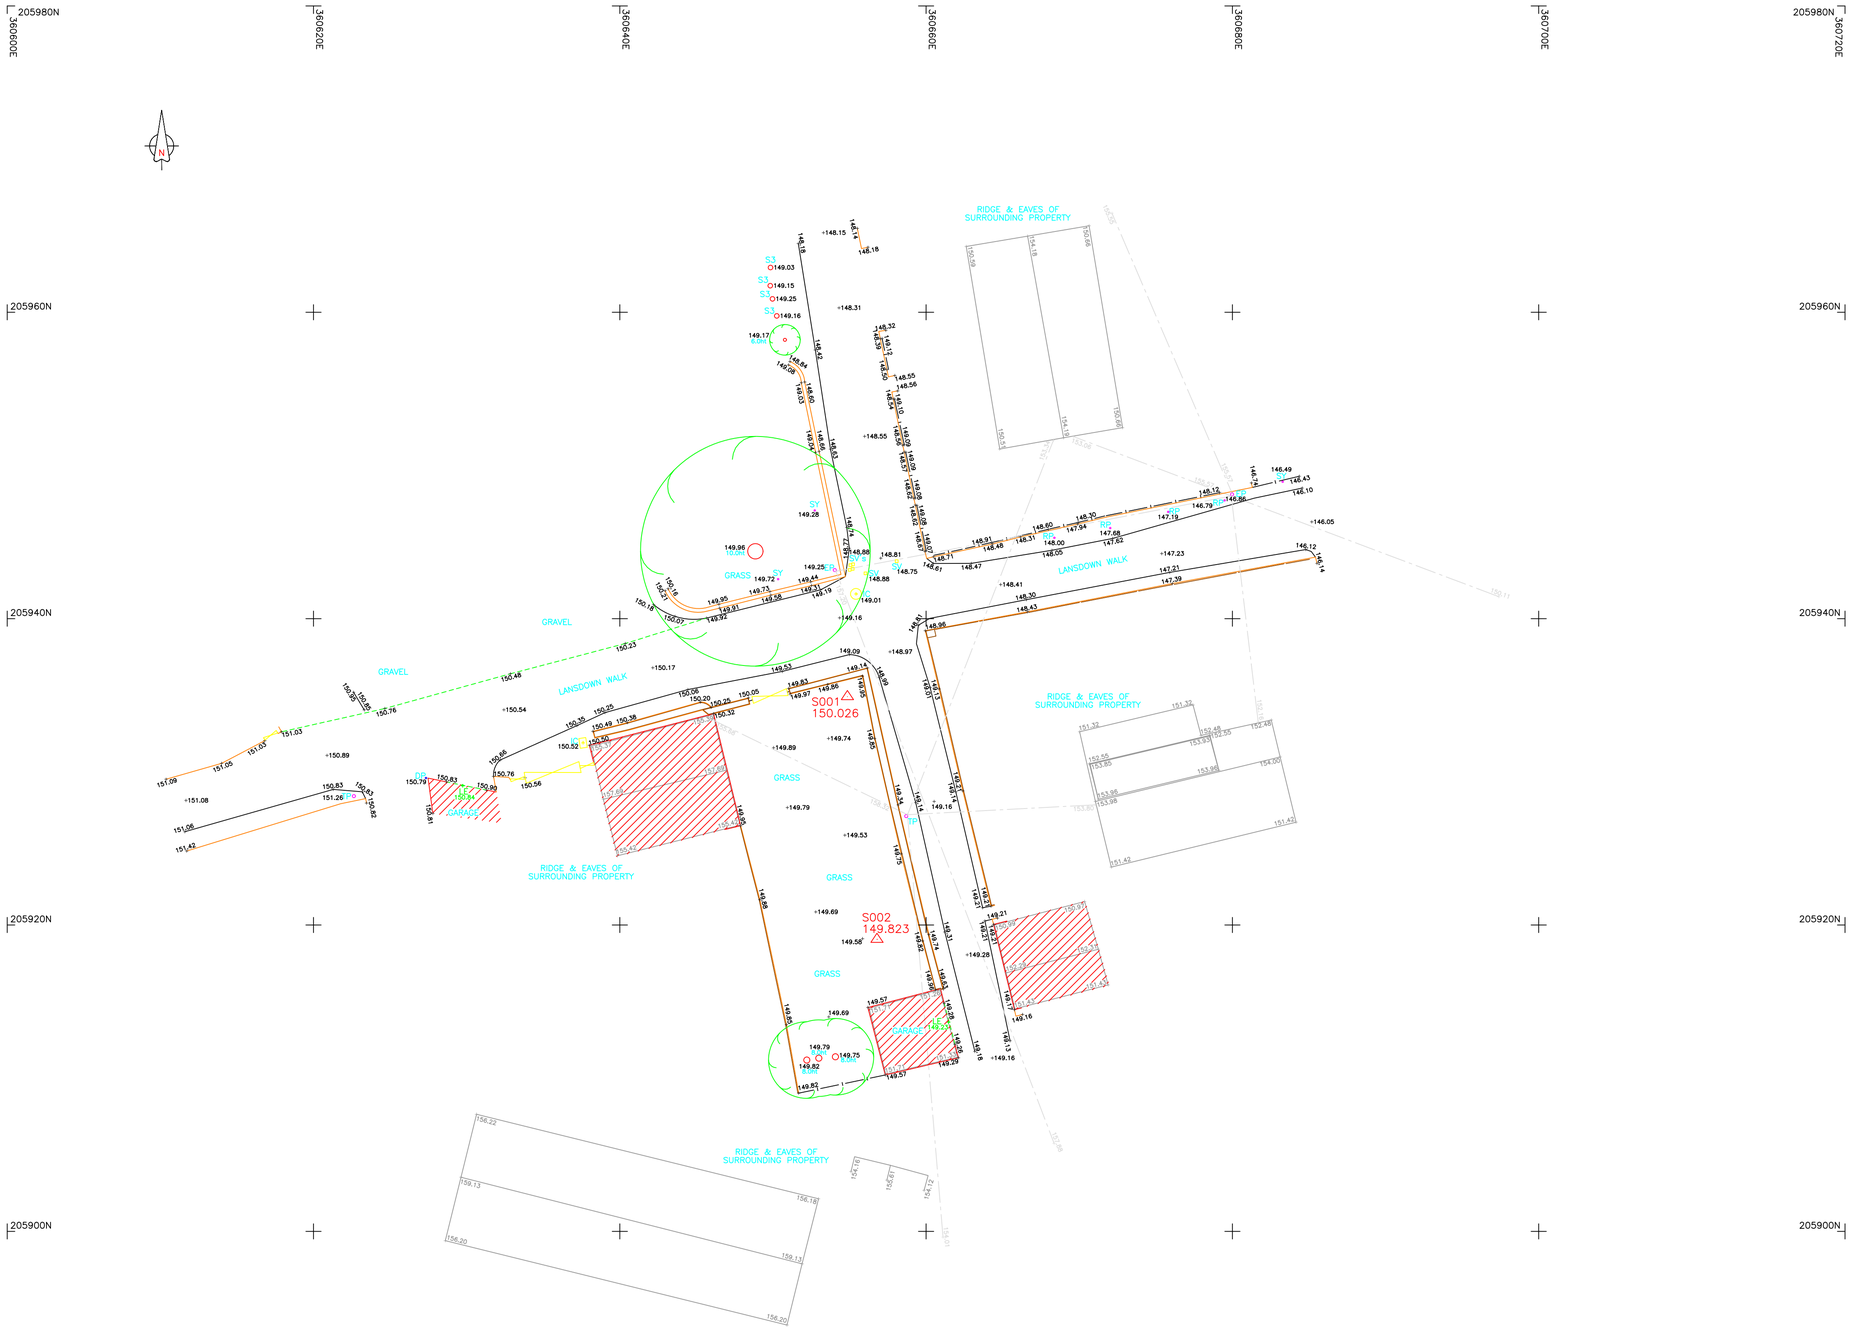

Key Plan:

Notes:

1. Some layers are frozen.

2. The survey has been orientated to a local grid based on the OSGB 36 National Grid (OSTN15 via OSGM15). The level datum GPS derived at S001.

3. Station Co-Ordinates

Station	Easting	Northing	Level
S001	360654.862	205934.913	150.026
S002	360656.791	205919.066	149.823

4. Wall heights have been surveyed as string information.

5. Trees are positioned accurately, Boles & Canopys are to scale.

6. All dimensions are in metres.

Survey Key:

The following are a list of codes used to identify various street furniture and surfaces for Monument Surveys. Service covers have an outline to define the size/orientation.

General Abbreviations

AB	Air Brick	MH	Manhole
AV	Air Valve	MK	Marker Post
BB	Belisha Beacon	MO	Mooring
BE	Bench	MS	Mile Stone
BH	Bore Hole	OBM	Bench Mark
BI	Bin	PB	Post Box
BO	Bollard	PI	Existing Pin
BS	Bus Stop Sign	PO	Post
BT	British Telecom	PM	Parking Meter
BX	Junc Box etc.	PS	Private Sign
CA	Camera	PU	Petrol Pump
CB	Crash Barrier	RD	Ridge Heights
CE	Cellar	RE	Rodding Eye
CU	Culvert (Invert)	RP	Reflector Post
DP	Down Pipes	RS	Road Sign
DPC	Damp Proof Course	SD	Steps Down
DR	Drains	SO	Soffit Level
EA	Eave Heights	SP	Sign Post
EC	Electricity Cover	ST	Stop Tap
EP	Electricity Pole	SU	Steps Up
ER	Earth Rod	SV	Stop Valve
SVP	Soil/Vent Pipe	FH	Fire Hydrant
SY	Stay	FL	Flood Light
TAP	Water Tap	TB	Telephone Call Box
FP	Flag Pole	TH	Water Trough
GA	Gas Valve	TK	Storage Tank
GB	Gauge Board	TM	Telephone Mast
GP	Gate Post	TP	Telegraph Pole
GU	Gully	TL	Traffic Light
IC	Inspection Cover	TV	Cable TV Cover
INV	Invert Level	VP	Vent Pipe
KI	Kerb Inlet	WL	Water Level
LBX	Traffic Loop Box	WM	Water Meter
LE	Spot Level (Threshold)	WO	Wash Out
LP	Lamp Post		

Surface Abbreviations		Fence Abbreviations	
BP	Block Paving	BWF	Barb Wire
BR	Bricks	CBF	Close Board
CB	Cobbles	CLF	Chain Link
CO	Concrete	PAF	Palisade (Security)
GR	Grass	PCF	Post & Chain
SL	Slabs	PRF	Post & Rail
TA	Tarmac	PWF	Post & Wire
TC	Tactile Paving	WPF	Wooden Panel

Trees

Diameter of Bole / Canopy / Species
Approx. Tree Height

Tree Stumps

S1 to S5 – 0.1 dia. to 0.5 dia.

Pipes (Invert Level)

P1 to P5 – 0.1 dia. to 0.5 dia.

Client

Monument Geomatics Limited
The Carlson Suite, Vantage Point Business Village, Mitcheldean, GL17 0DD
Tel +44 (0)1594 546324 Fax +44 (0)1594 541333
Email enquiries@monumentgeomatics.co.uk
www.monumentgeomatics.co.uk

Project

LANSDOWN WALK
BREAM

Drawing

EXISTING LAYOUT
3D ANNOTATED
TOPOGRAPHICAL SURVEY

Drawn by: RM		Date: DEC 19	
Checked by: BM		Date: DEC 19	
Approved by: MONUMENT GEOMATICS		Date: DEC 19	
Drawing No. MG1692_S1			Revision

Drawing Scale: 1:200 @ A1

© Copyright Monument Geomatics Ltd.

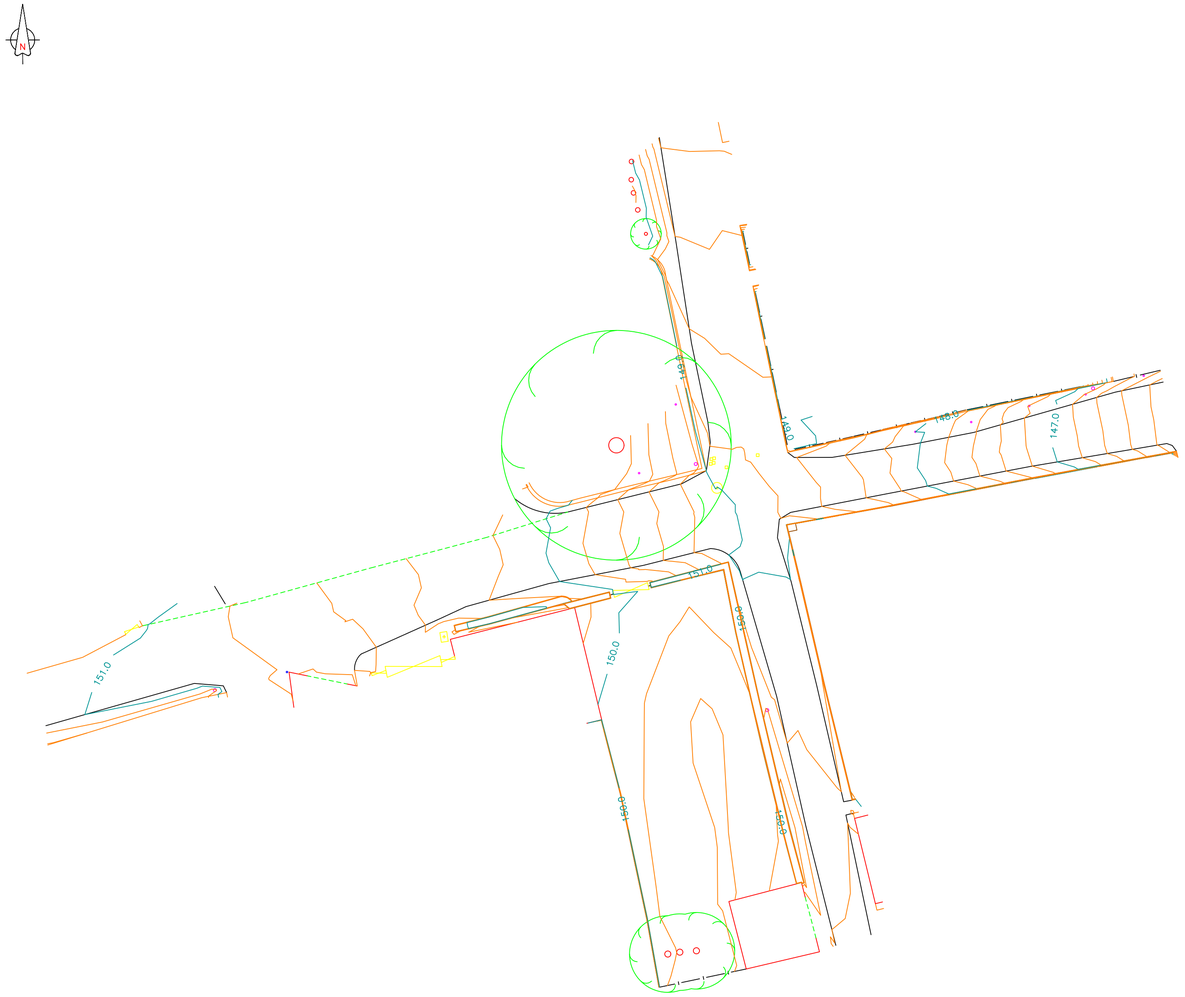

Key Plan:

Notes:

1. Some layers are frozen.

2. The survey has been orientated to a local grid based on the OSGB 36 National Grid (OSTN15 via OSGM15). The level datum GPS derived at S001.

3. Station Co-Ordinates

Station	Easting	Northing	Level
S001	360654.862	205934.913	150.026
S002	360656.791	205919.066	149.823

4. Wall heights have been surveyed as string information.

5. Trees are positioned accurately, Boles & Canopys are to scale.

6. All dimensions are in metres.

Survey Key:

The following are a list of codes used to identify various street furniture and surfaces for Monument Surveys. Service covers have an outline to define the size/orientation.

General Abbreviations

AB	Air Brick	MH	Manhole
AV	Air Valve	MK	Marker Post
BB	Belisha Beacon	MO	Mooring
BE	Bench	MS	Mile Stone
BH	Bore Hole	OBM	Bench Mark
BI	Bin	PB	Post Box
BO	Bollard	PI	Existing Pin
BS	Bus Stop Sign	PO	Post
BT	British Telecom	PM	Parking Meter
BX	Junc Box etc.	PS	Private Sign
CA	Camera	PU	Petrol Pump
CB	Crash Barrier	RD	Ridge Heights
CE	Cellar	RE	Rodding Eye
CU	Culvert (Invert)	RP	Reflector Post
DP	Down Pipes	RS	Road Sign
DPC	Damp Proof Course	SD	Steps Down
DR	Drains	SO	Soffit Level
EA	Eave Heights	SP	Sign Post
EC	Electricity Cover	ST	Stop Tap
EP	Electricity Pole	SU	Steps Up
ER	Earth Rod	SV	Stop Valve
SVP	Soil/Vent Pipe	FH	Fire Hydrant
SY	Stay	FL	Flood Light
TAP	Water Tap	TB	Telephone Call Box
FP	Flag Pole	TH	Water Trough
GA	Gas Valve	TK	Storage Tank
GB	Gauge Board	TM	Telephone Mast
GP	Gate Post	TP	Telegraph Pole
GU	Gully	TL	Traffic Light
IC	Inspection Cover	TV	Cable TV Cover
INV	Invert Level	VP	Vent Pipe
KI	Kerb Inlet	WL	Water Level
LBX	Traffic Loop Box	WM	Water Meter
LE	Spot Level (Threshold)	WO	Wash Out
LP	Lamp Post		

Surface Abbreviations

BP	Block Paving
BR	Bricks
CB	Cobbles
CO	Concrete
GR	Grass
SL	Slabs
TA	Tarmac
TC	Tactile Paving

Fence Abbreviations

BWF	Barb Wire
CBF	Close Board
CLF	Chain Link
PAF	Palisade (Security)
PCF	Post & Chain
PRF	Post & Rail
PWF	Post & Wire
WFF	Wooden Panel

Trees

Diameter of Bole / Canopy / Species
Approx. Tree Height

Tree Stumps

S1 to S5 – 0.1 dia. to 0.5 dia.

Pipes (Invert Level)

P1 to P5 – 0.1 dia. to 0.5 dia.

Client

Monument Geomatics Limited
The Carlson Suite, Vantage Point Business Village, Mitcheldean, GL17 0DD
Tel +44 (0)1594 546324 Fax +44 (0)1594 541333
Email enquiries@monumentgeomatics.co.uk
www.monumentgeomatics.co.uk

Project

LANSDOWN WALK
BREAM

Drawing

EXISTING LAYOUT TOPOGRAPHICAL SURVEY WITH CONTOURS

Drawn by:	RM	Date:	DEC 19
Checked by:	BM	Date:	DEC 19
Approved by:	MONUMENT GEOMATICS	Date:	DEC 19

Drawing No. MG1692_S2

Revision

Drawing Scale: 1:200 @ A1

© Copyright Monument Geomatics Ltd.