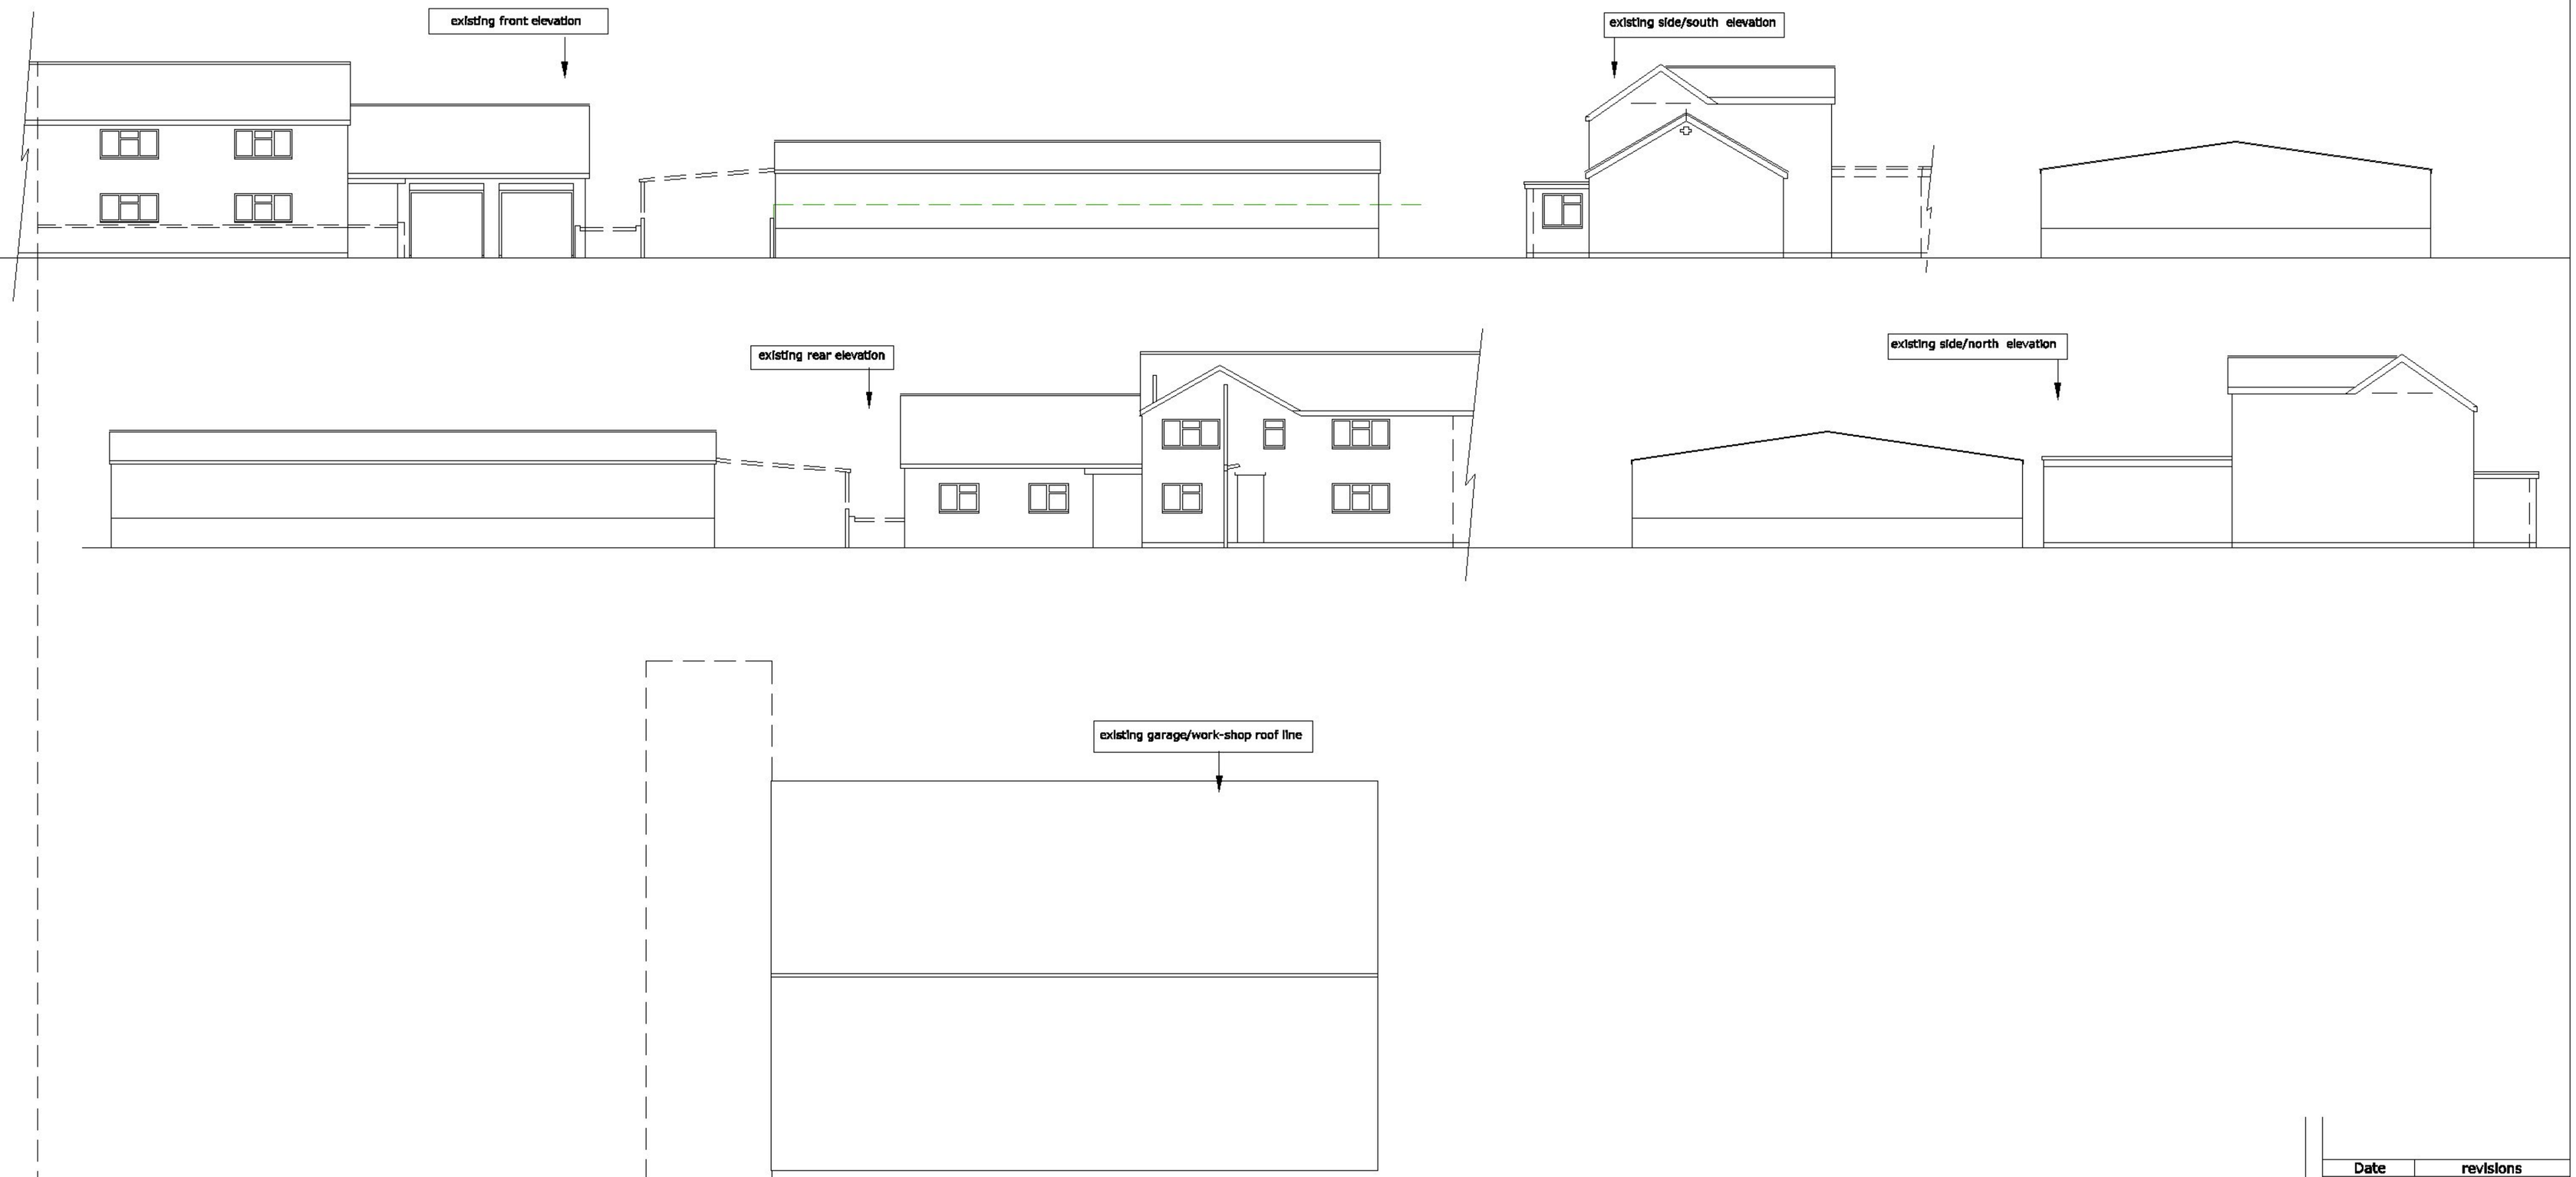

Notes all dimensions must be checked on site and not scaled from this drawing © copyright BG DESIGNS

5.0m
2.0m
1.0m
SCALE BAR, 1:100

bg designs
[redacted]
house extensions
listed buildings
conservation areas
[redacted]
pba est. 1977

Date	revisions

plans produced to comply with planning & building regulations only

all dimensions to be checked on-site

client
Mr W KERRY

client address
no 2, shakespeare house
turnpike close
colchester
essex
co7-7qw

description
existing elevations
and roof lines

floor area created,

scales 1:100

date	drawn by
may-18	bg

drg. no.	rev.
A1-101805-5EE	