FRONT ELEVATION 1:100

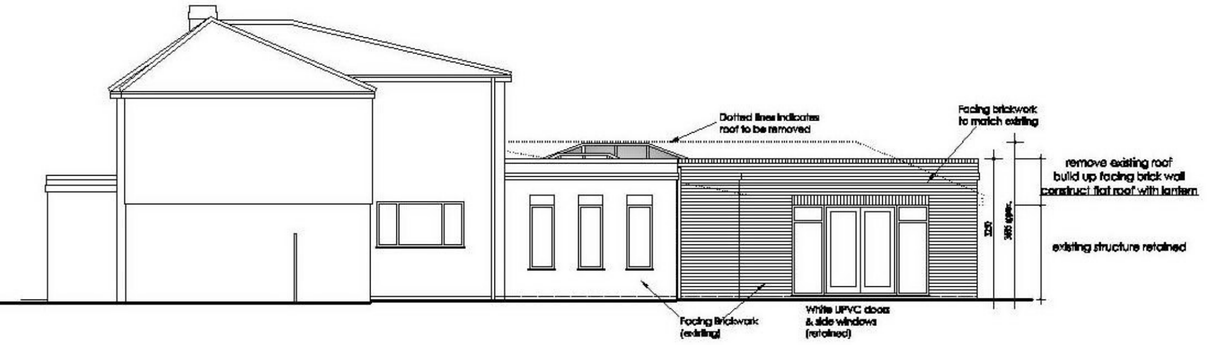

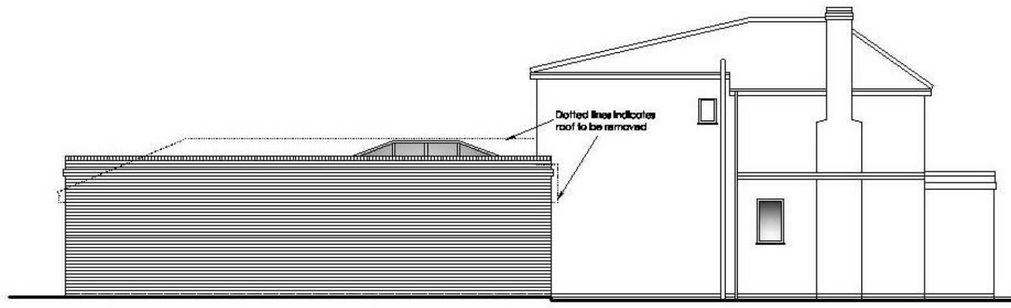

SIDE 1 ELEVATION 1:100

REAR ELEVATION 1:100

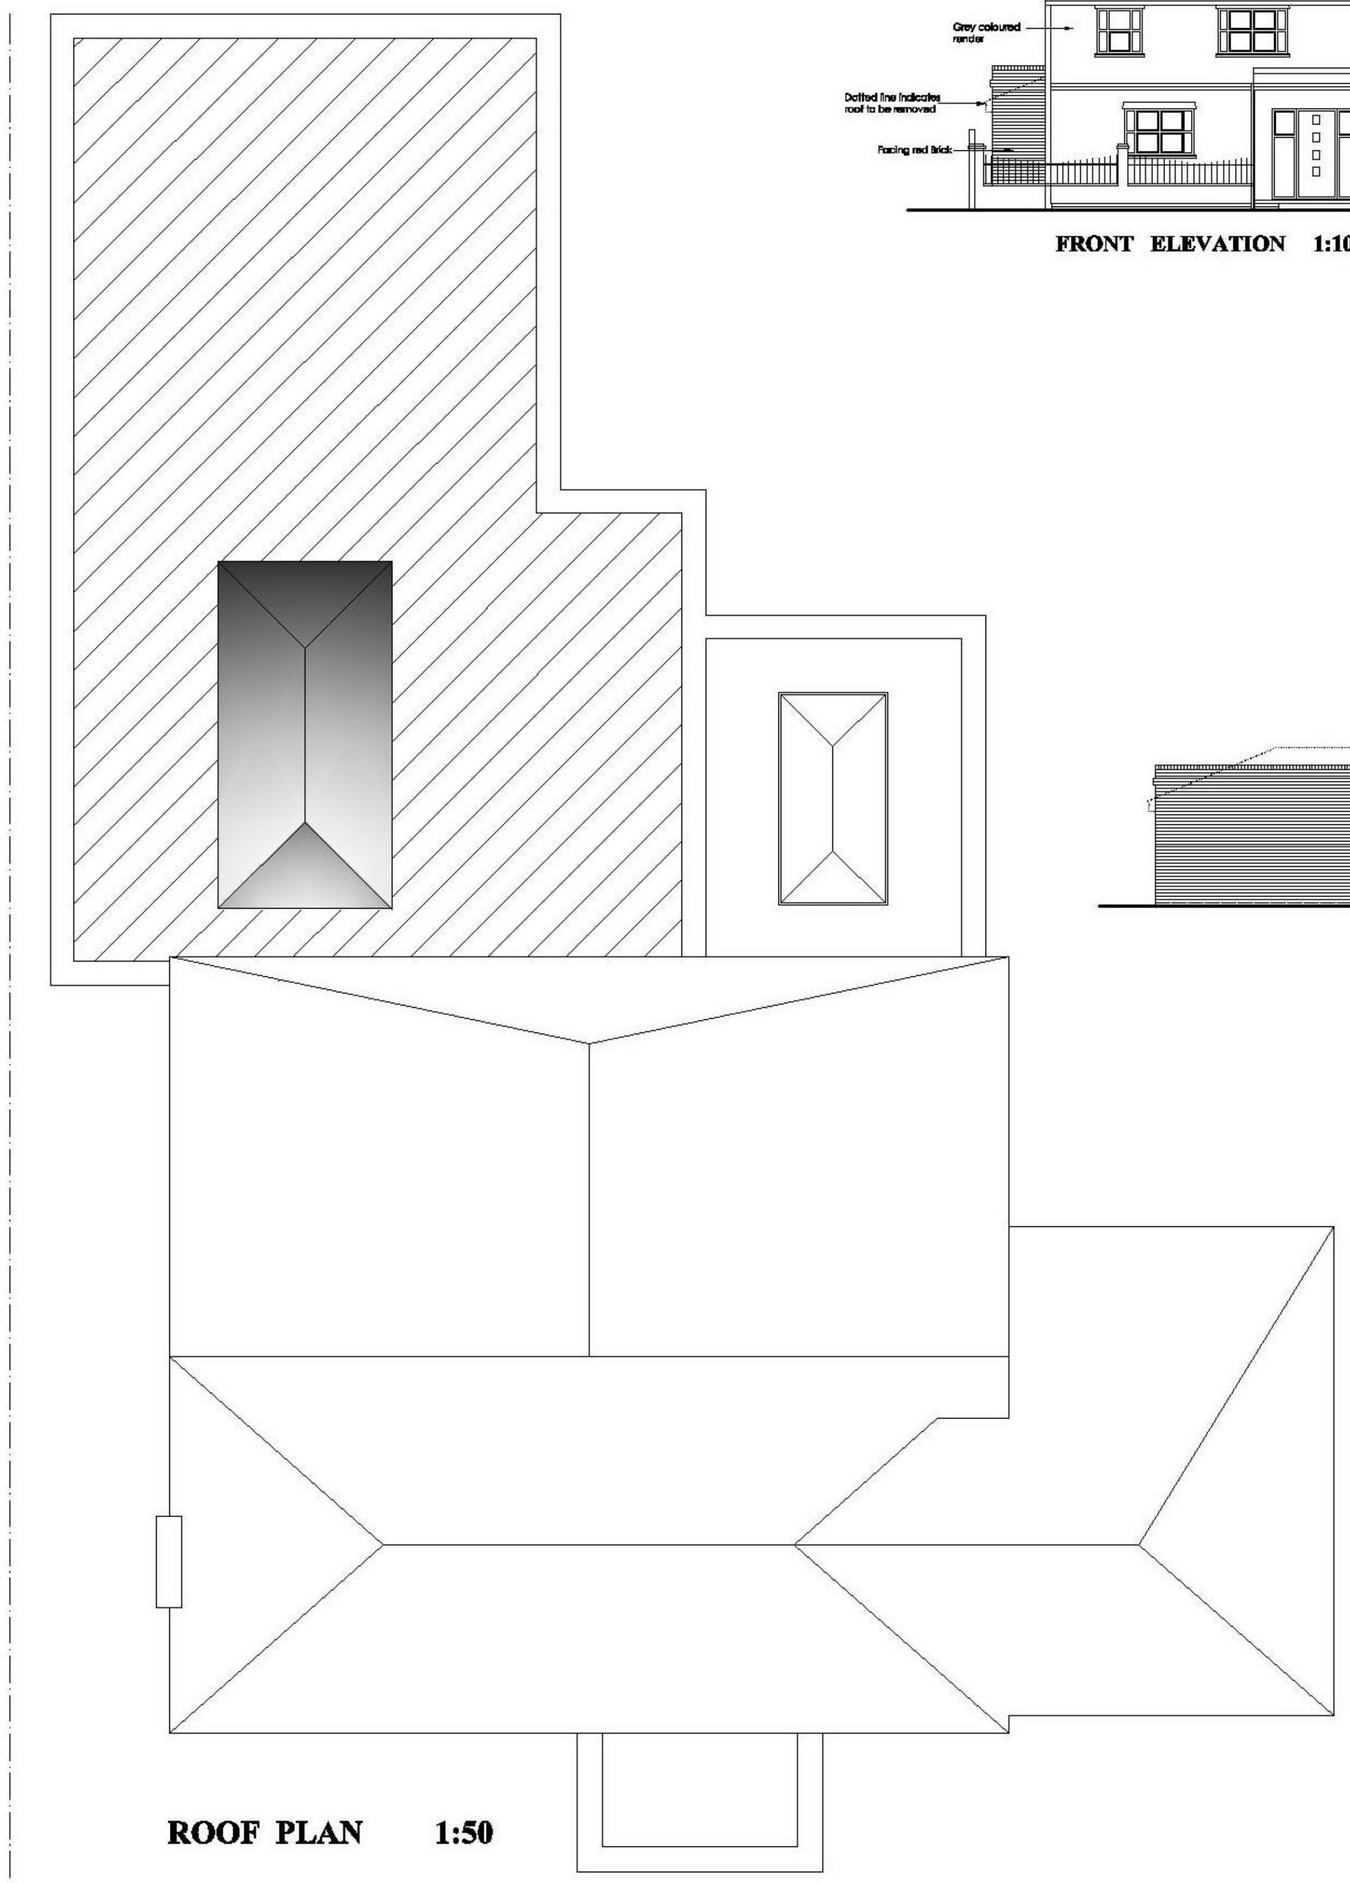

ROOF PLAN 1:50

REAR ELEVATION 1:100

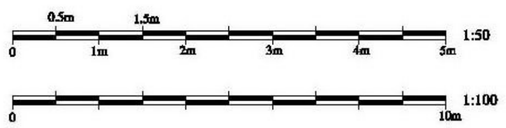

FB ARCHITECTURAL SERVICES

[redacted]

NOTE:
All work to be carried out to the satisfaction of the Local Authority Building Control Officer and to comply with current British Standards, Codes of Practice and Building Regulations. Dimensions are to be checked on site before any work is commenced or any materials are ordered. Any discrepancies to be reported to the Architect. Do not scale from this drawing. Any alterations to be approved by the Architect and Local Authority Building Control Officer before work is commenced. This drawing is to be read in conjunction with all other relevant drawings and specifications.

Revisions

The contents of this plan, including the plan itself, are copyright. Reproduction in whole or part is not permitted without prior consent of FB ARCHITECTURAL SERVICES LTD in writing.

Client
MR & MRS W. BRYDEN

Project
36 CHURCH ROAD,
ELMSTEAD MARKET,
ESSEX CO7 7AW

PROPOSED ALTERATIONS & CONVERSION OF SWIMMING POOL AREA TO FORM ADDITIONAL LIVING SPACE WITH THE REPLACEMENT OF THE EXISTING HIPPED ROOF WITH A FLAT ROOF.

DWG. NO.	20139/ 4	
Scale	Drawn by	Date
A1@ 1:50, 1:100	FJH	May 2021