DO NOT SCALE

IF IN DOUBT ASK

Notes:-
MEASUREMENTS SHOWN ARE INDICATIVE ONLY - ALL DIMENSIONS TO BE CHECKED ON SITE PRIOR TO COMMENCING WORK AND ANY DISCREPANCY REPORTED

Where the building project falls within the CDM regulations 2015 / Manning Drawing Services Ltd are not designated as principal designer under the terms of the Act. The client is to appoint their own principal designer within the meaning of the Act.

Eternit boarding to First Floor - blue/grey

Roof tiles to match existing

Brickwork to match existing

Front elevation

Side elevation

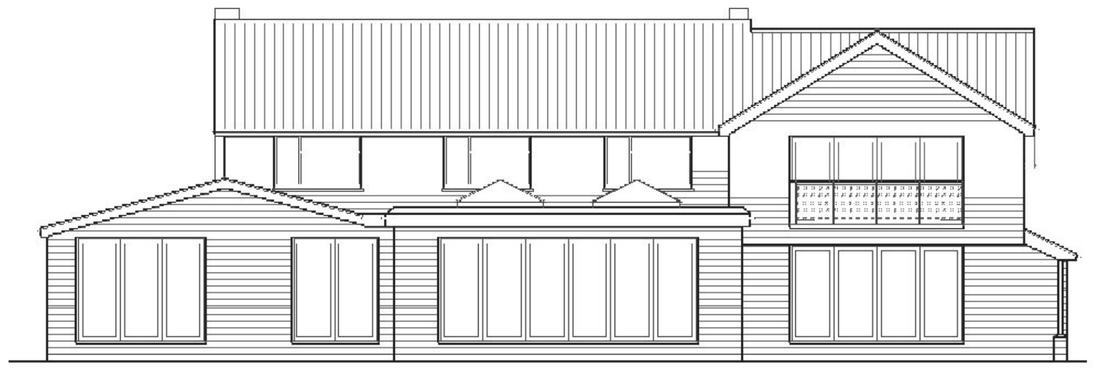

Rear elevation

Side elevation

•ELEVATION AS PROPOSED 1:100 •

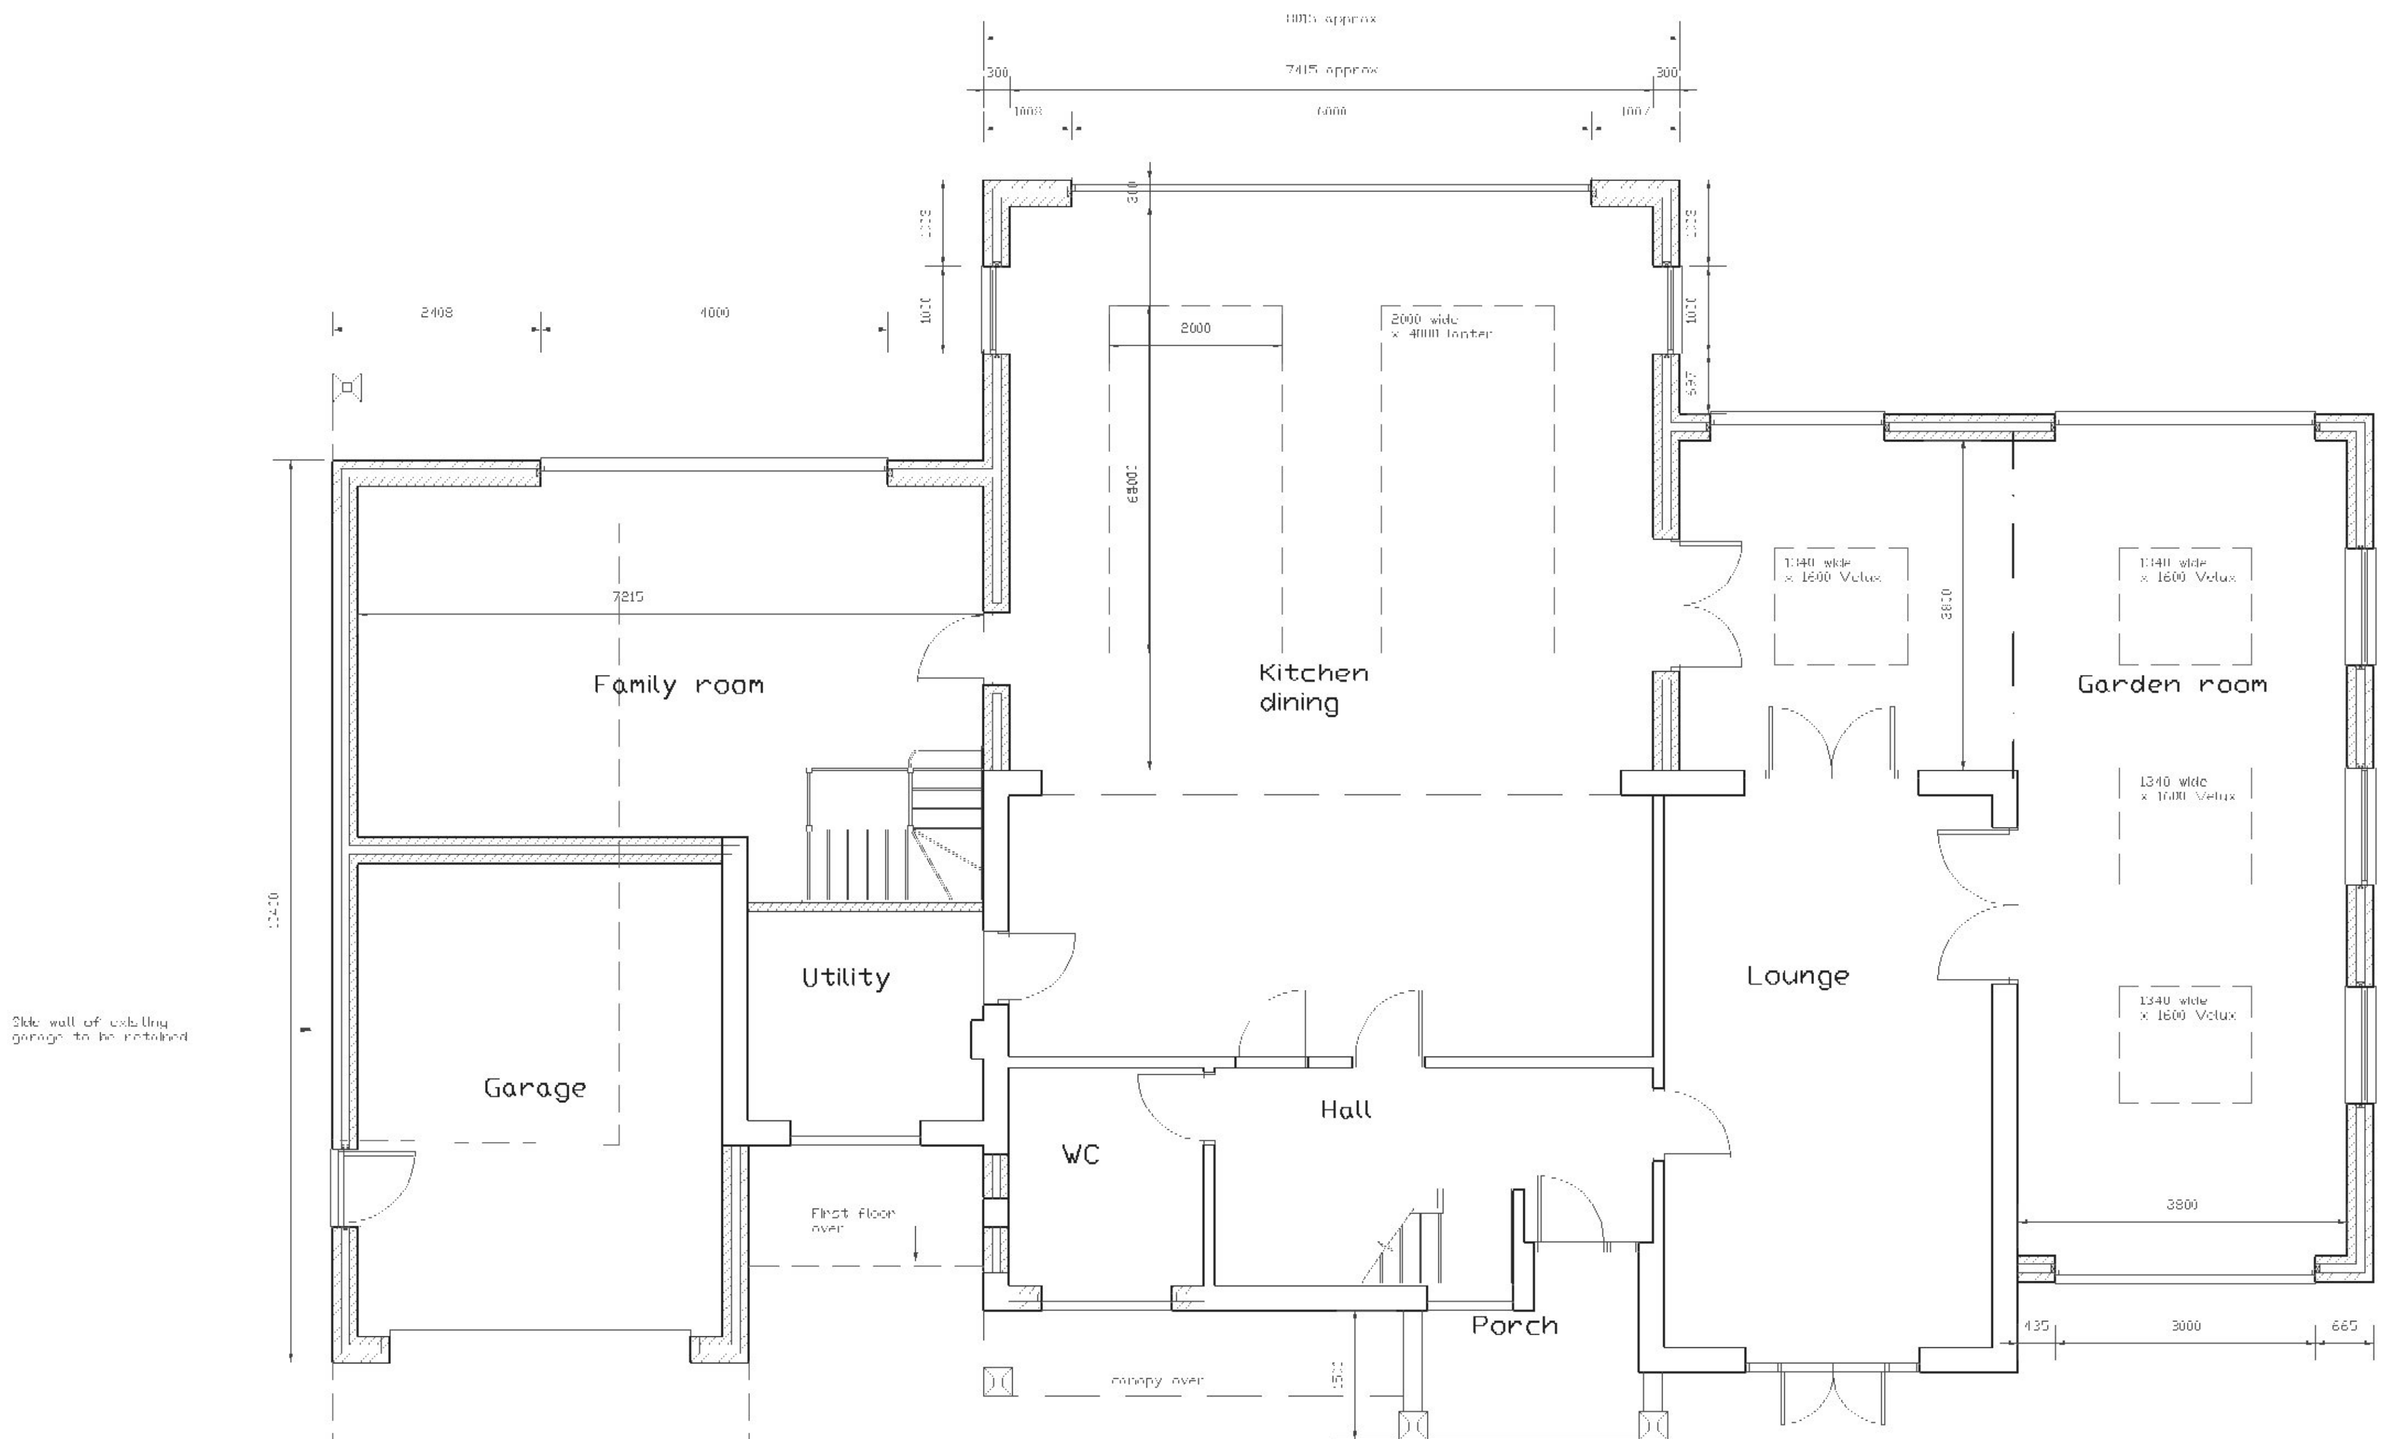

•GROUND FLOOR PLAN AS PROPOSED 1:50•

internal floor area 240 sqm

1:100

1:50
Scale Bar

RevNo	Revision note	Date
F	Garage window removed	06/2021
E	IR 1 old door size amended	05/2021
D	Redesign	05/2021
C	Side elevation corrected	04/2021
B	Redesign	04/2021
A	Redesign	04/2021

Drawing title
Ground floor plan proposed

Description
Proposed alterations
& additions

Address
200 Halstead Road,
Kirby Le Soken,
Essex,
CO13

Client
Mr & Mrs Brand

Drawn ZM	Sheet no.
Date 01/2021	Scale as indicated @ A1
Drawing No BHR-02	Revision F

Zoe Manning BSc.
Drawing Services Ltd.
143 Connaught Avenue
Frinton-on-Sea, Essex,
CO13 9AB
[redacted]

Do not scale from this drawing. All dimensions to be checked on site prior to commencement of work. Check that this drawing is the latest revision. If in doubt ask. This drawing is copyright. Refer any discrepancies to ZMD Ltd. This plan has been prepared from information provided by Client and from Ordnance Survey plans and as such cannot be relied upon for accuracy of site dimensions. The Client is responsible for clarifying the correct boundaries and site ownership to ZMD Ltd. ZMD Ltd cannot be held responsible for any land ownership disputes.