Front and side elevations of gazebo

Left Side

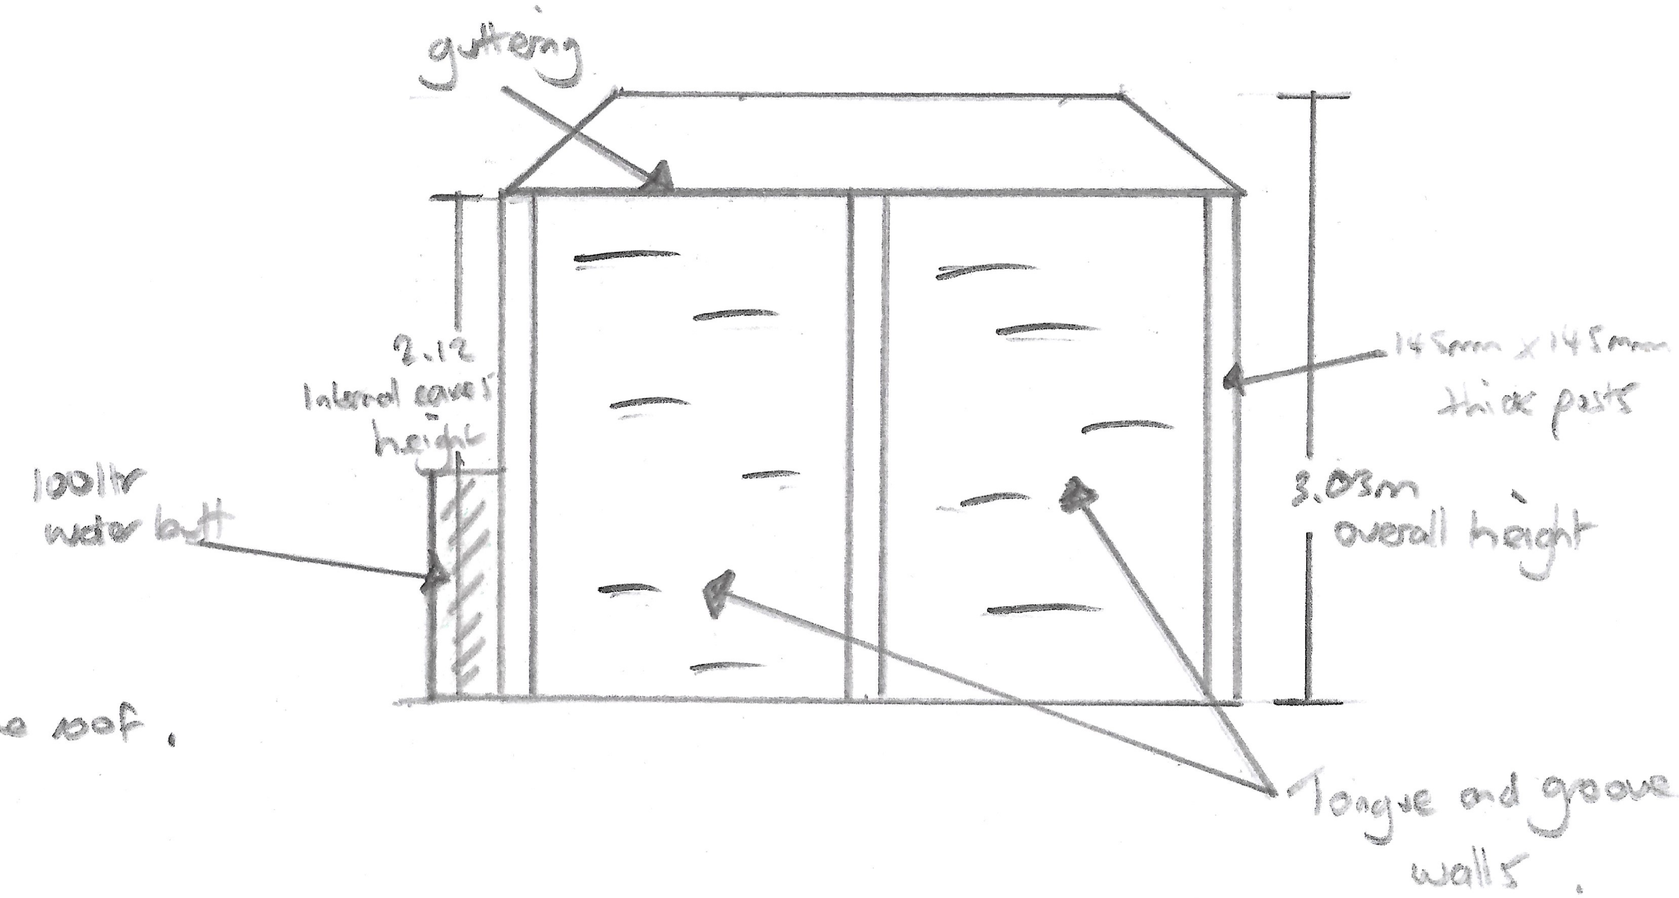

Front

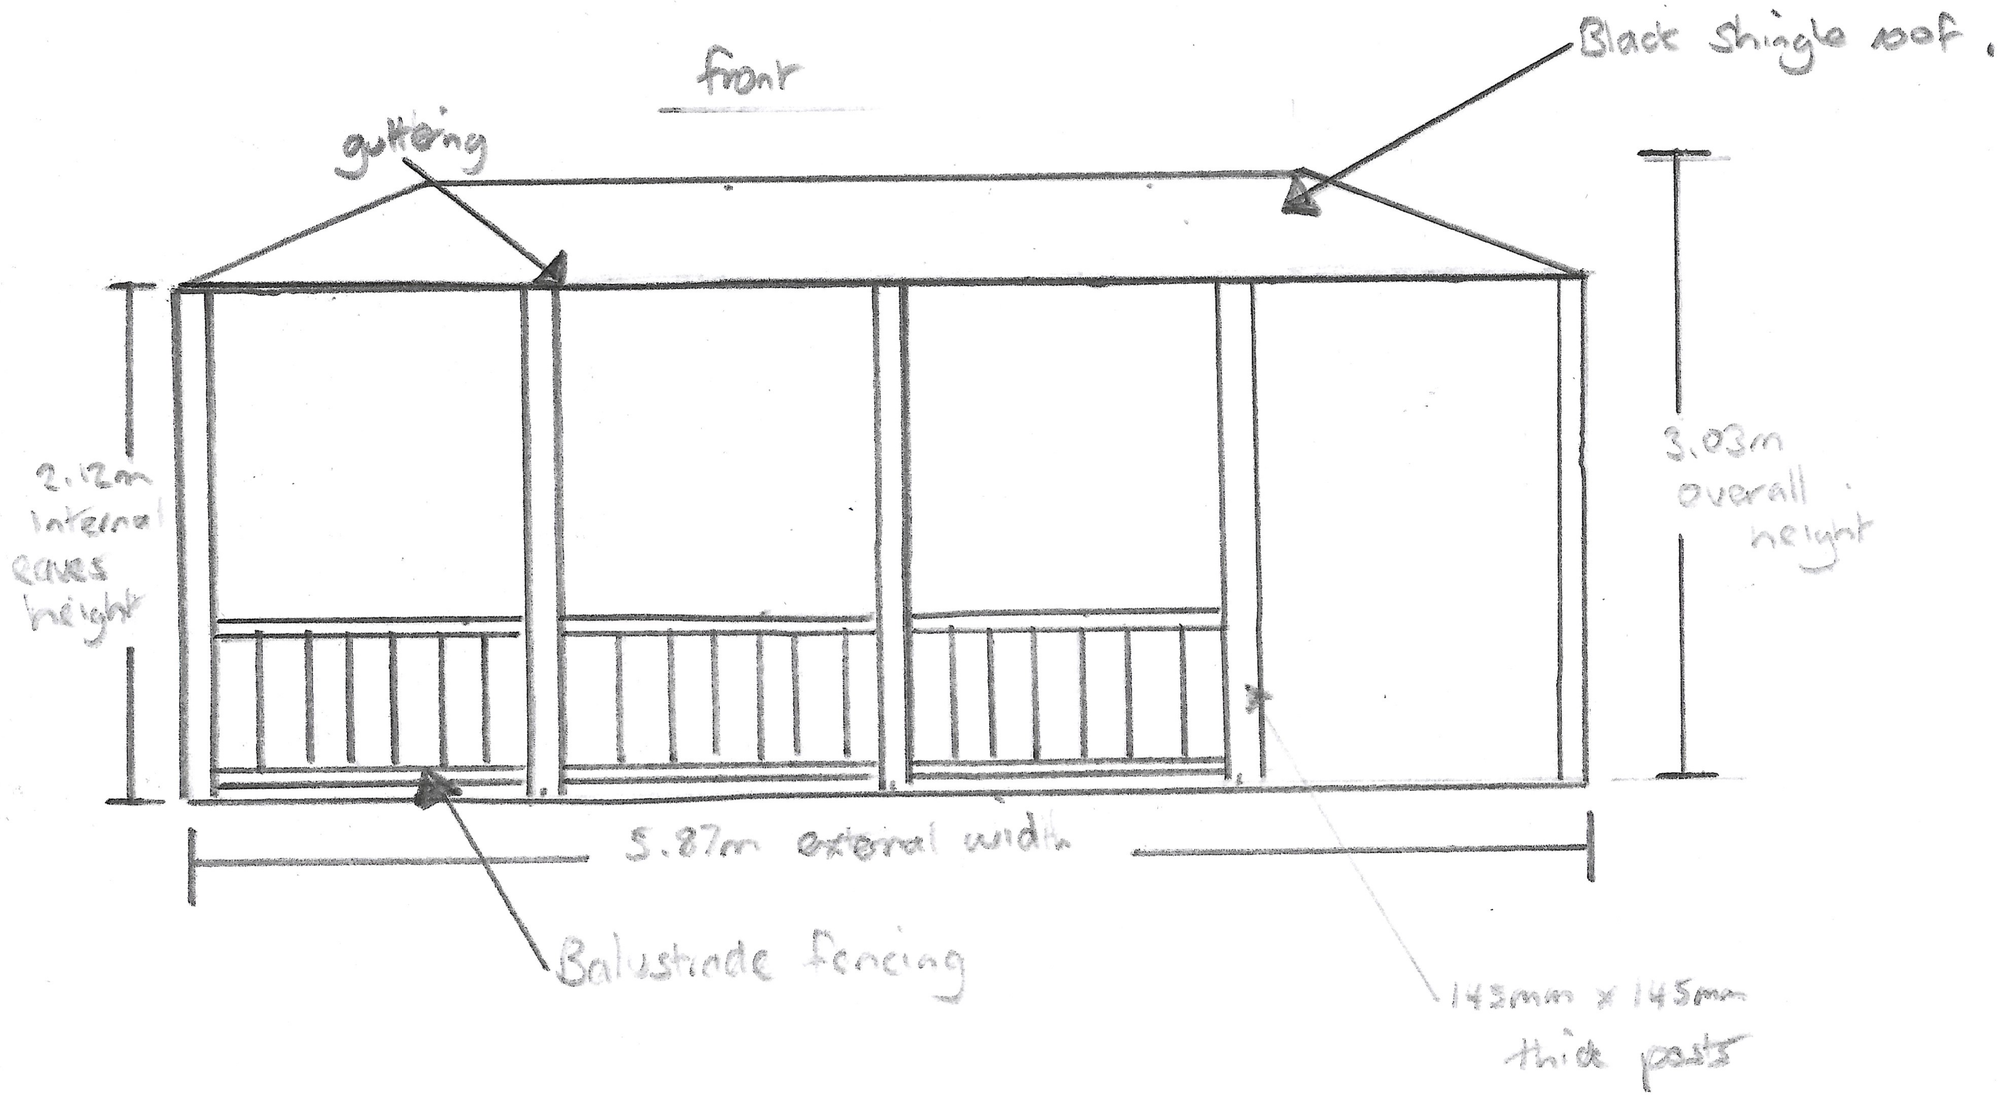

Right Side

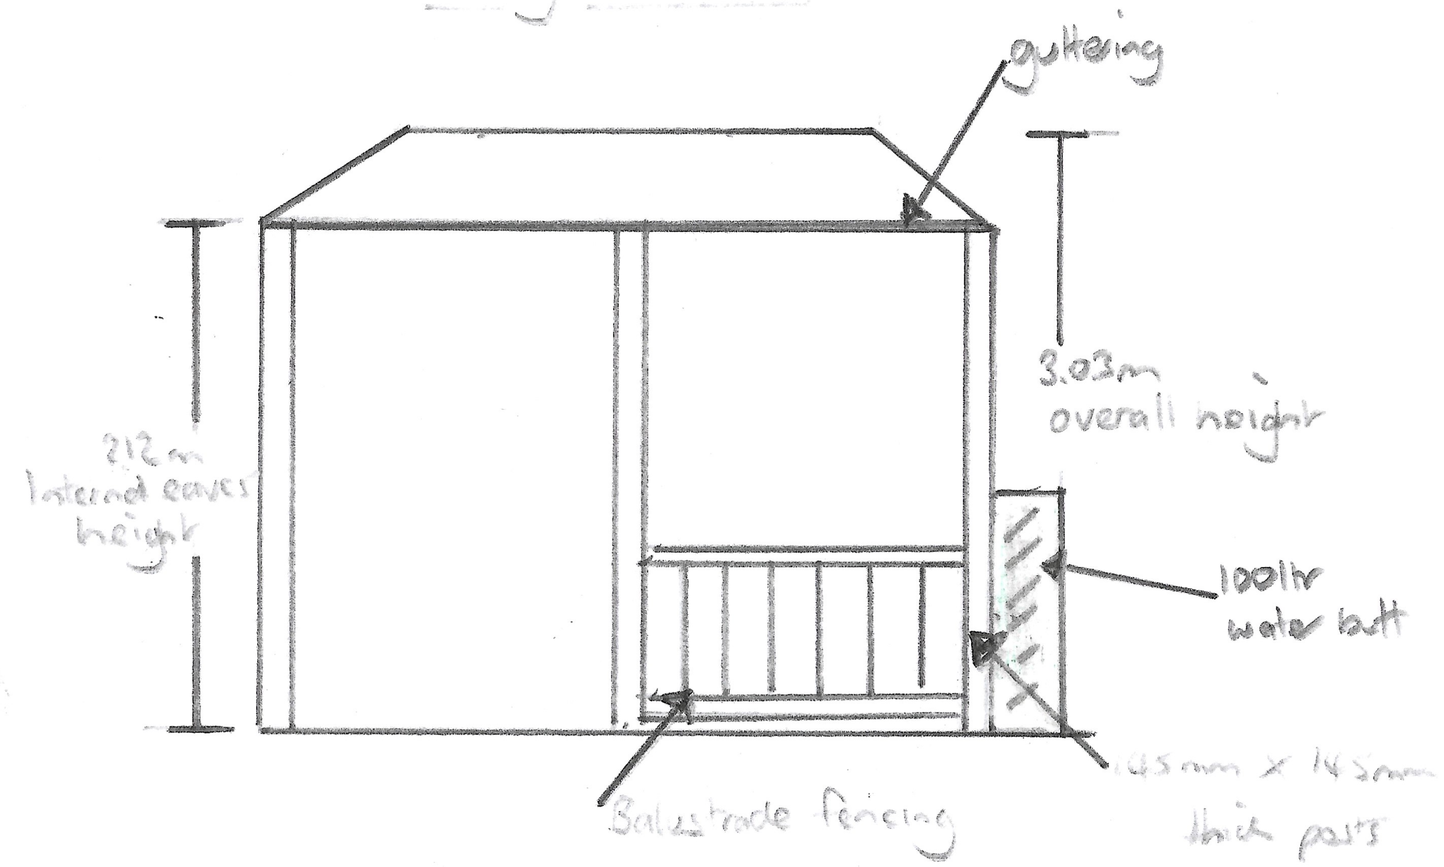

Scale 1:50

Rear elevation of gazebo

Rear

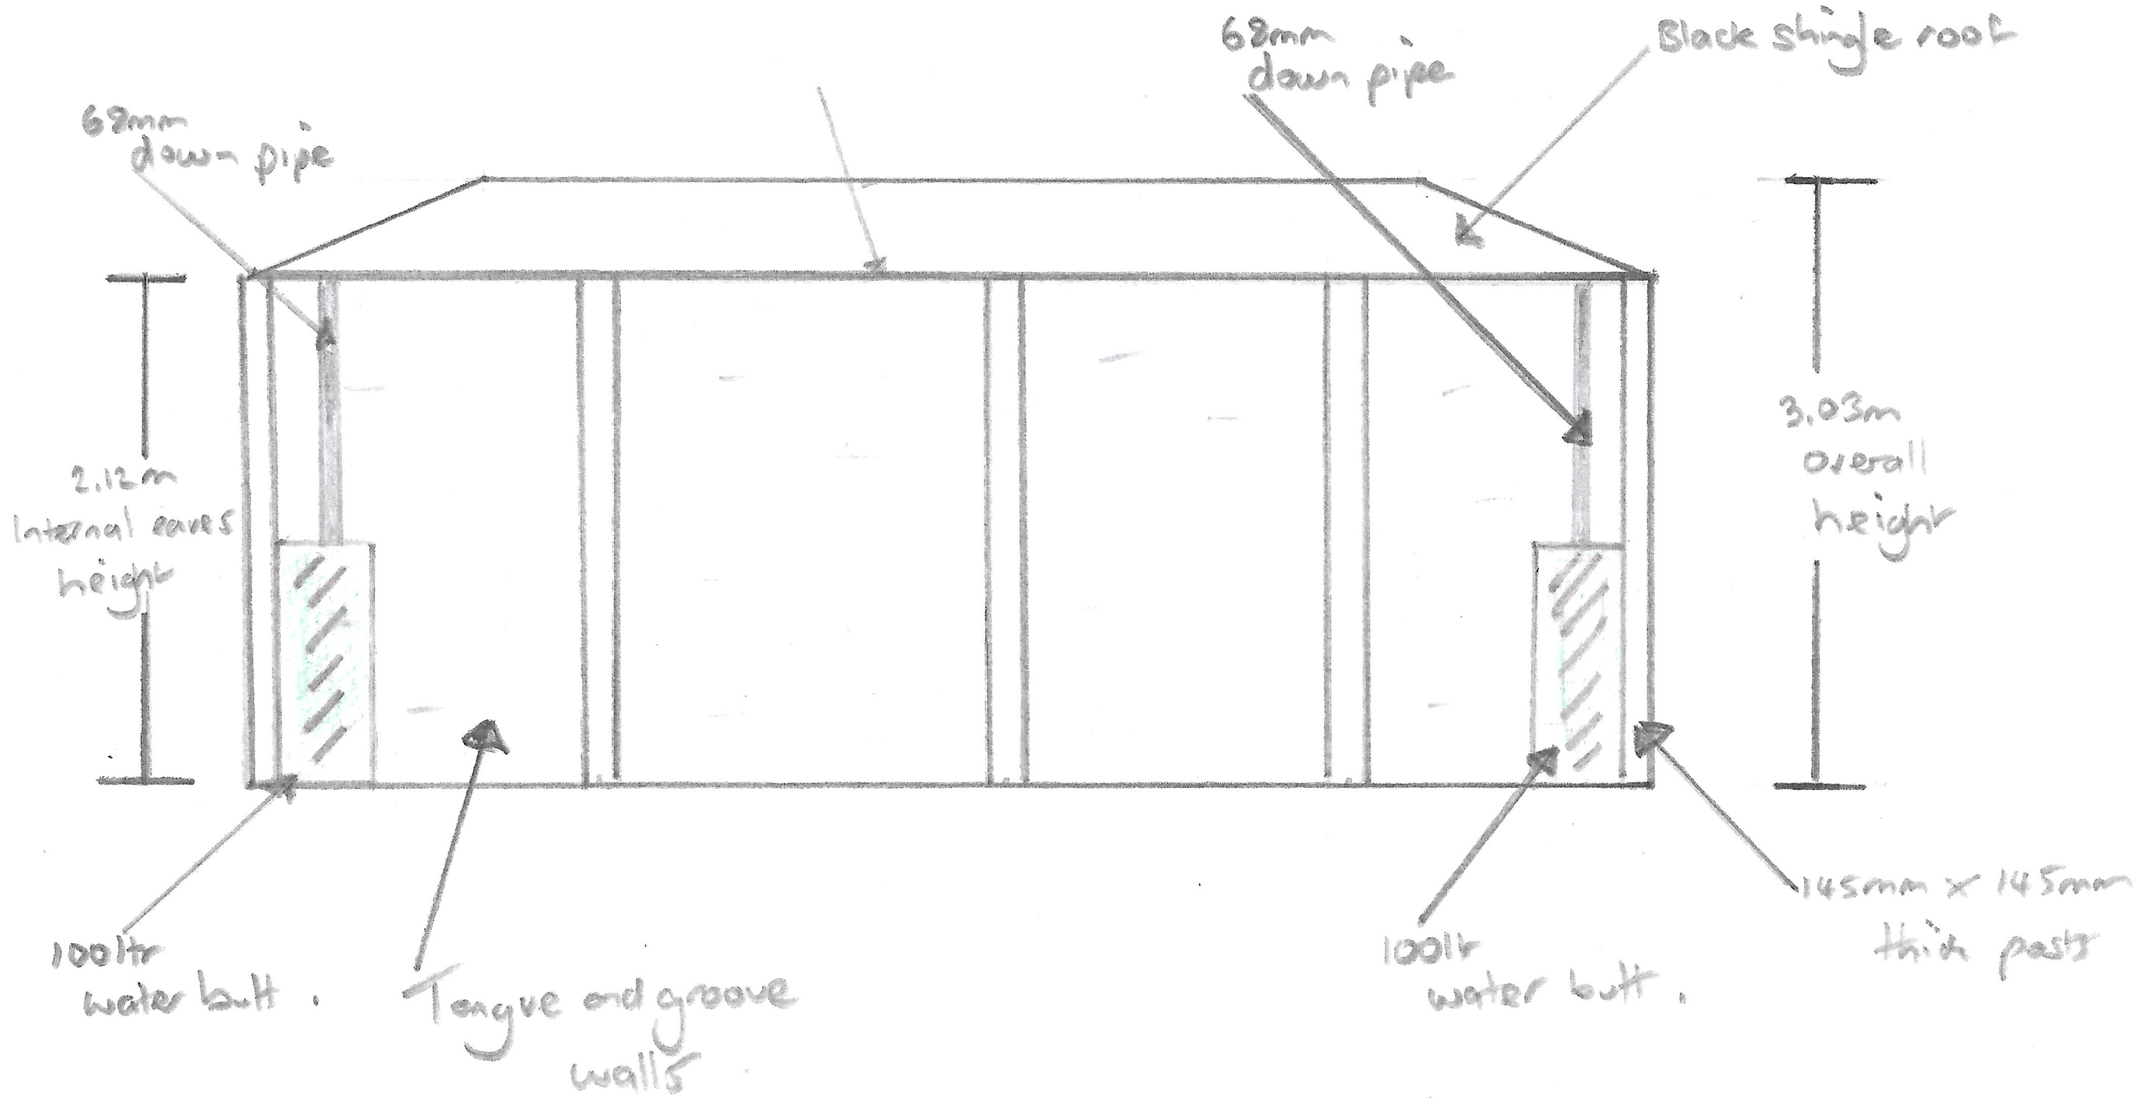

Scale 1:50

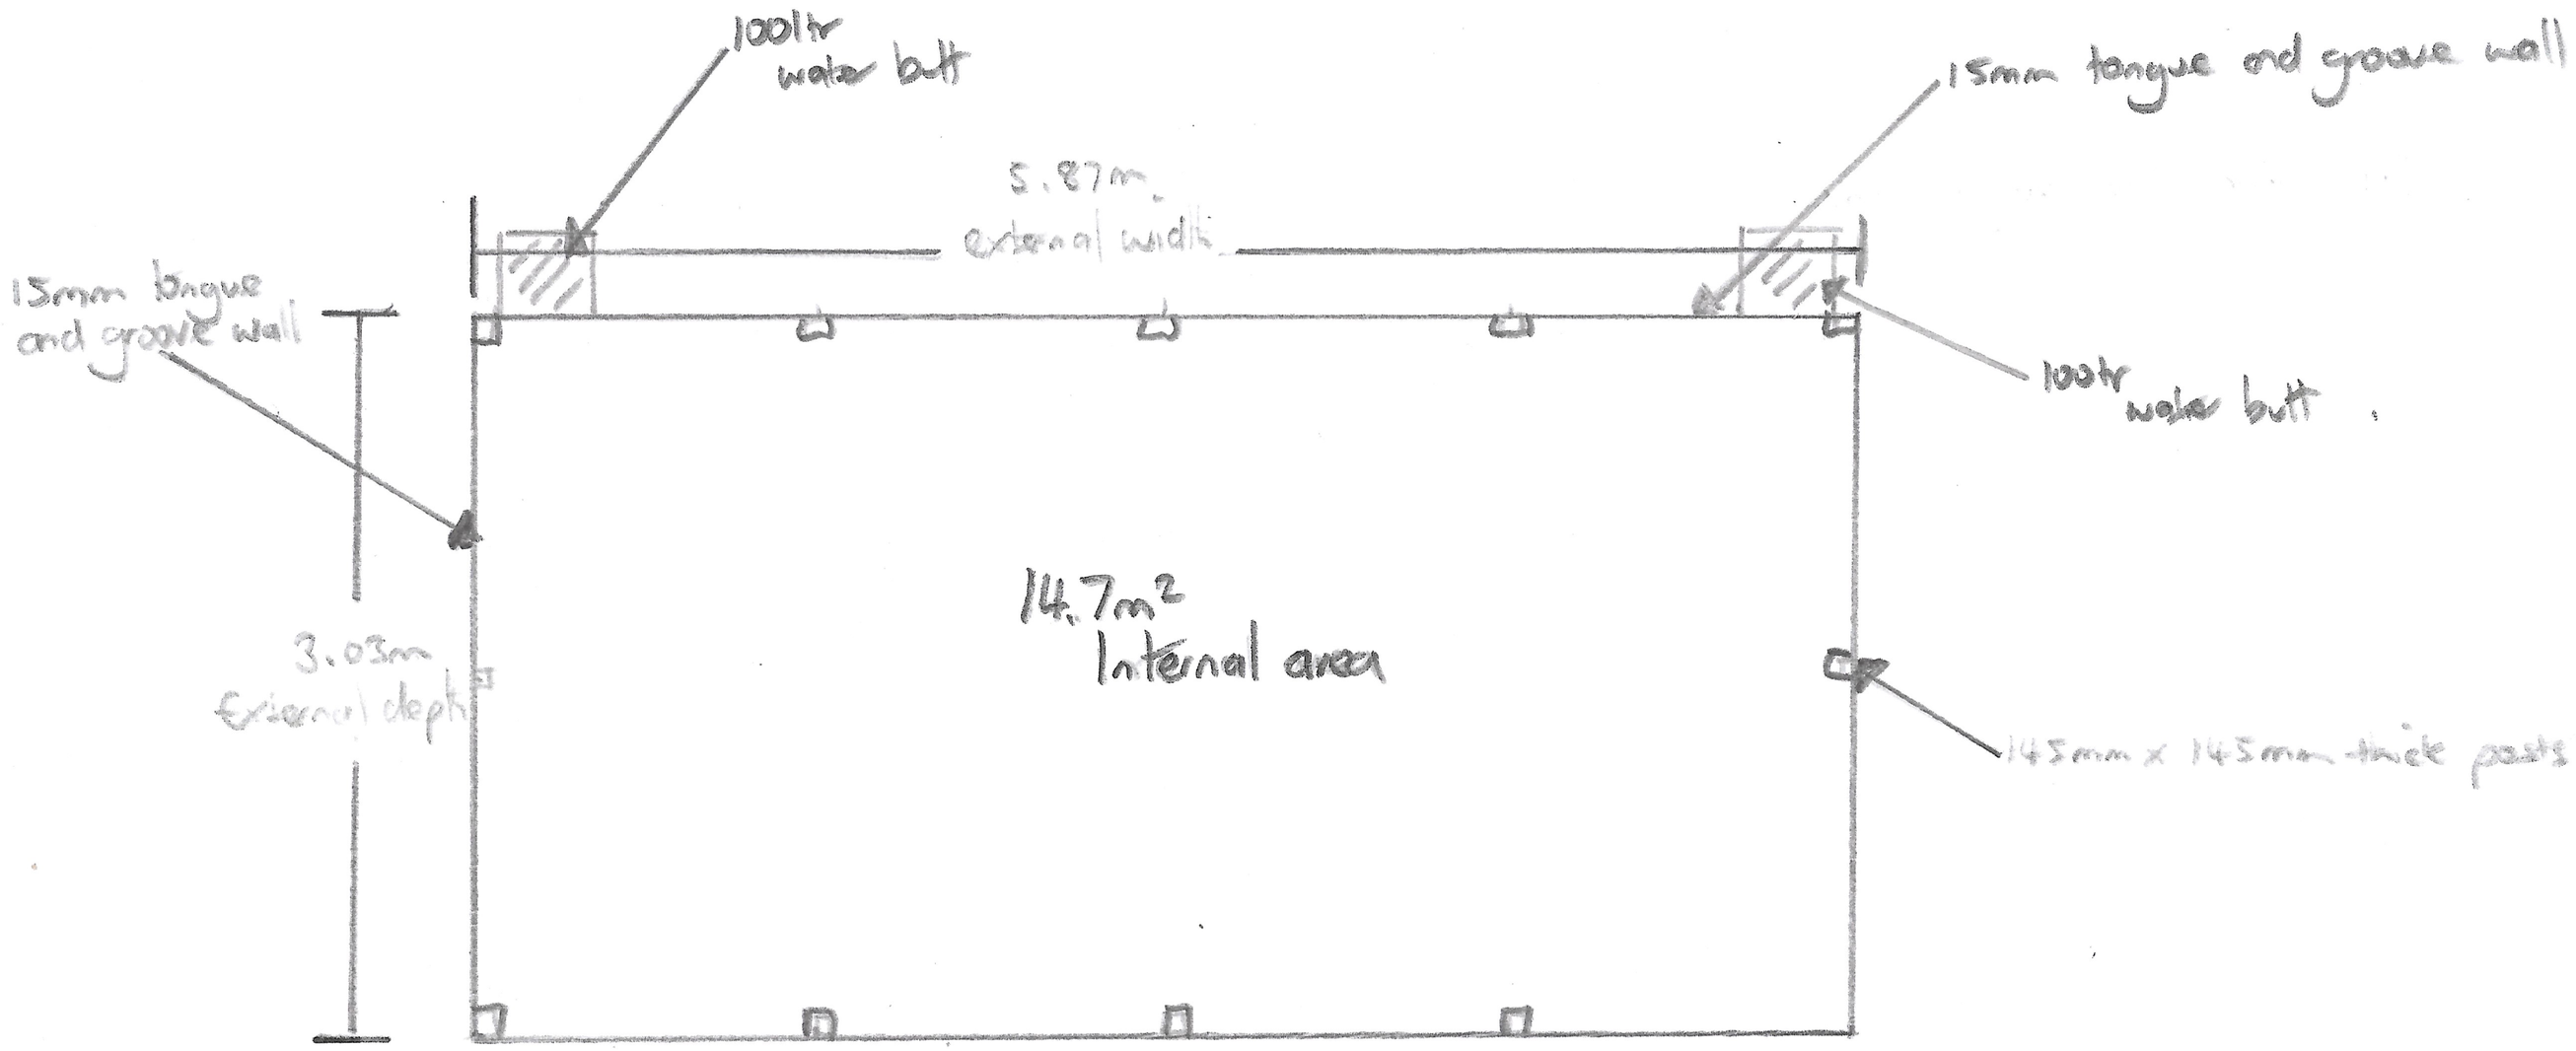

floor plan of gazebo

Scale 1:50