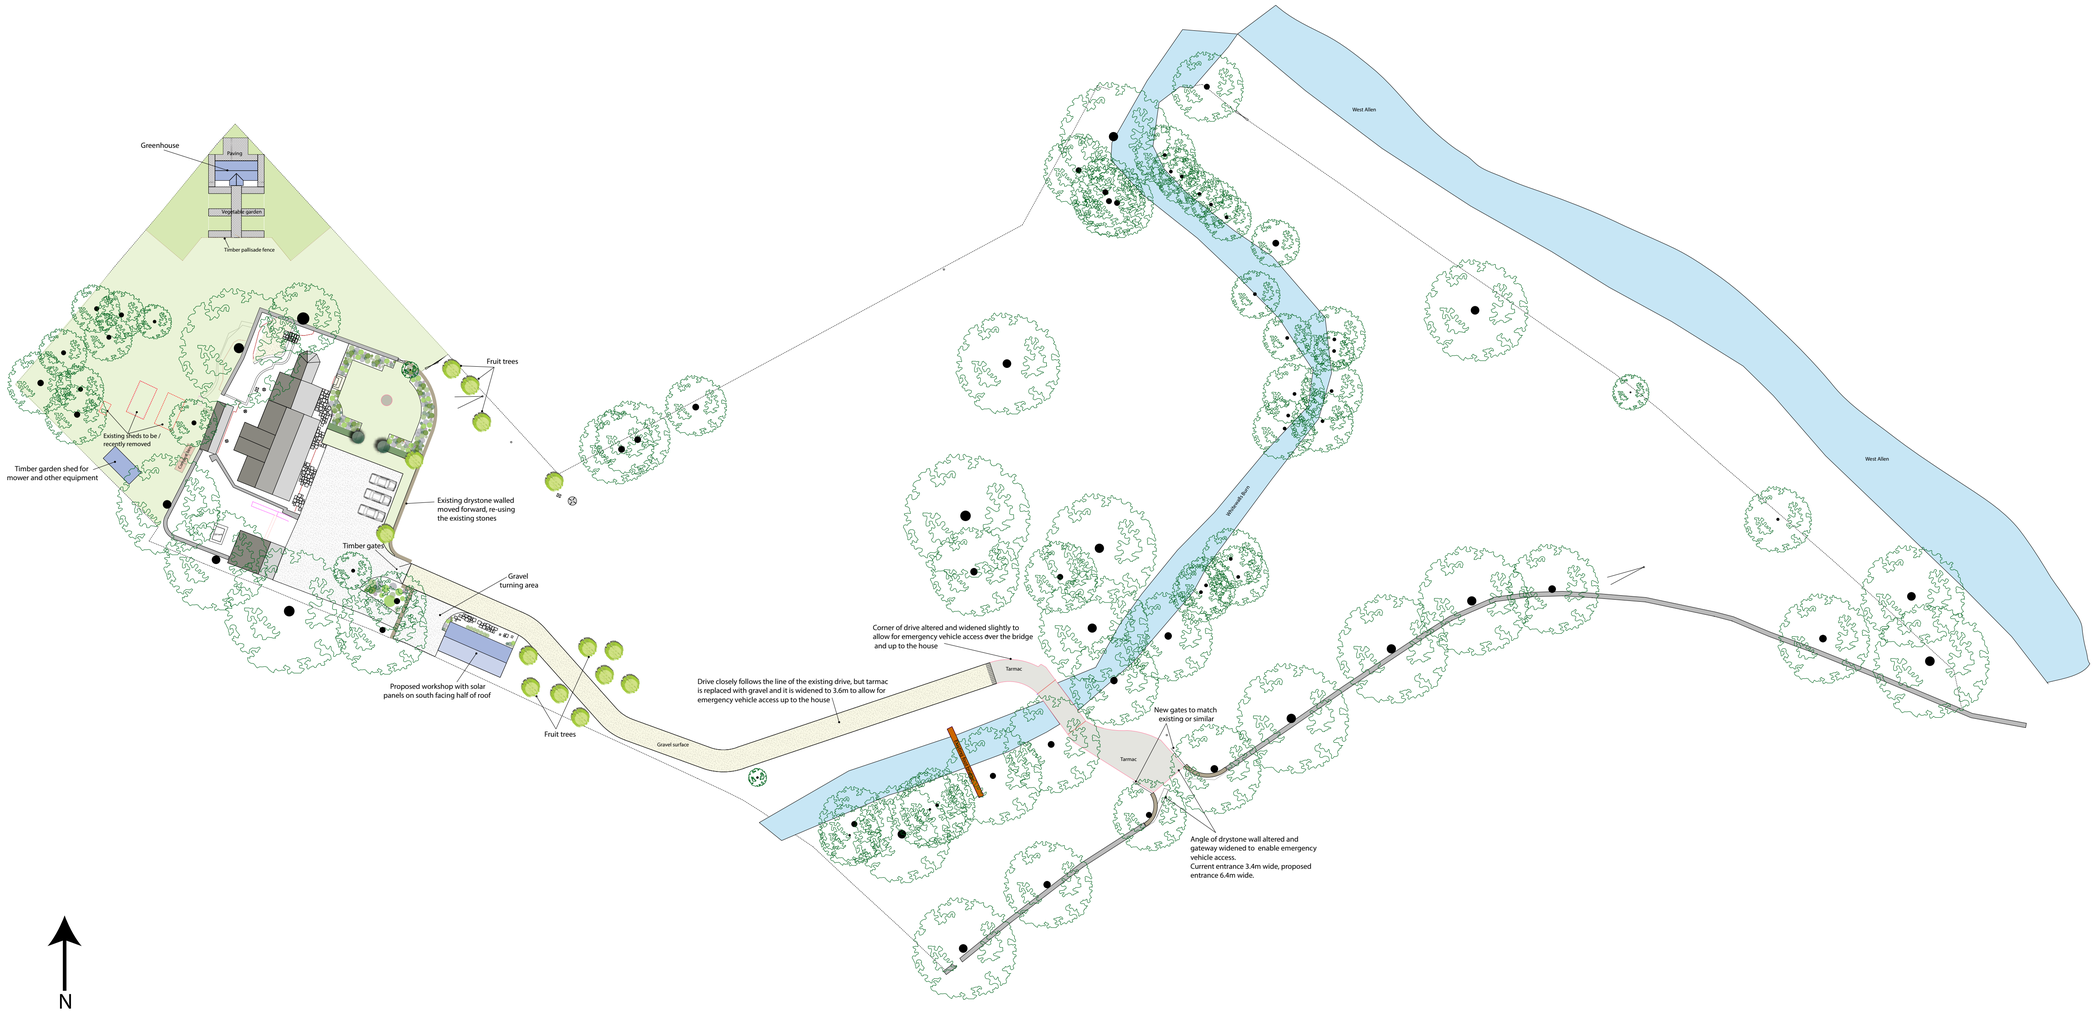

0 1m 2m 3m 7m
SCALE BAR @ 1:500

Drawing No.	Drawing Name	Project	Revision	Date	
Landscape 01/21	LANDSCAPE PLAN	WHITEWALLS : Planning			**WHITEWALLS MOHOPE HEXHAM NE47 8DQ**
Date : June 2021	Size : A1 Scale : 1:500				