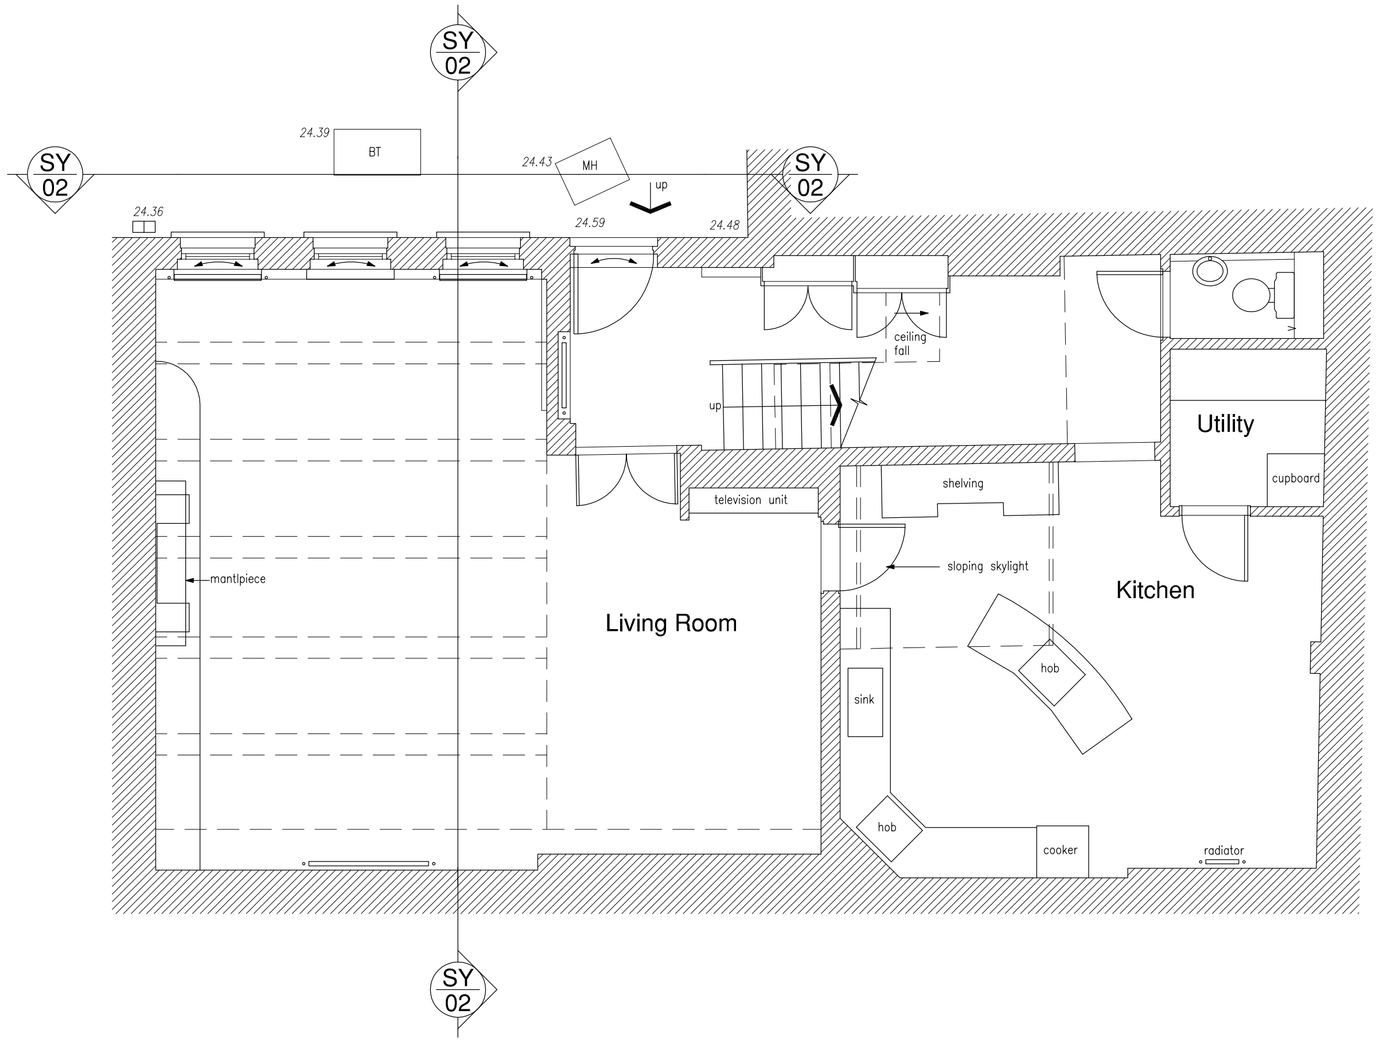

EXISTING GROUND FLOOR PLAN

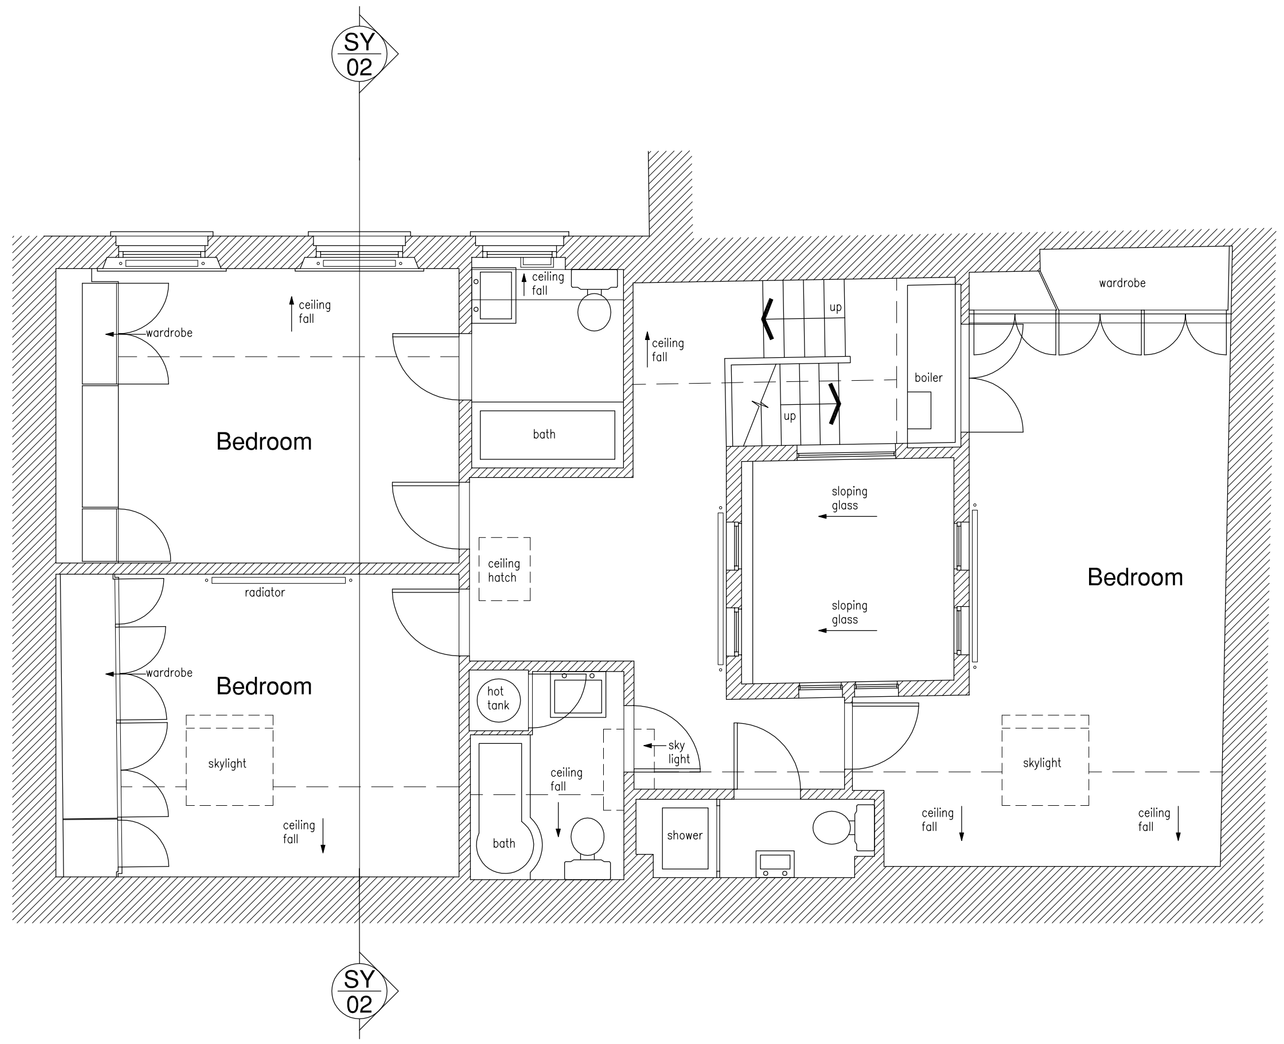

EXISTING FIRST FLOOR PLAN

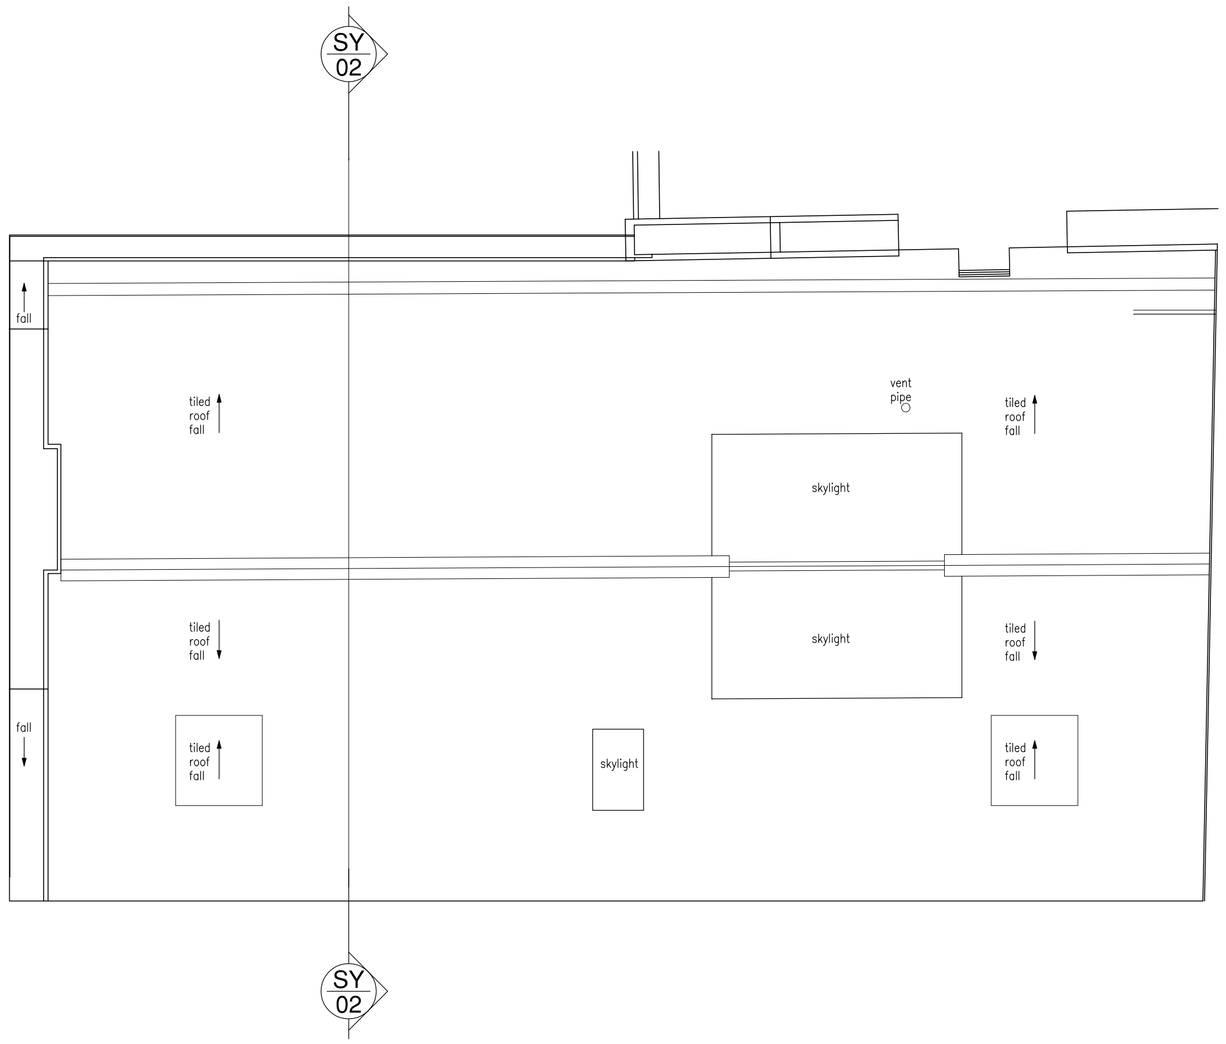

EXISTING ROOF PLAN

0.5
0 1 2 3 4 5m

Scale 1:50

All dimensions to be checked onsite.
DO NOT SCALE THIS DRAWING

NOTES

© Copyright CHARLES BRICE LIMITED

This confidential drawing and the copyright is the property of Charles Brice Ltd. and is neither to be copied in any way nor disclosed to any third party without the written consent of Charles Brice Ltd.

-	-	-
-	-	-
-	-	-
-	-	-
-	-	-
-	-	-
-	-	-
-	-	-
-	-	-
-	-	-
-	-	-
-	-	-

Revisions

CHARLES BRICE LIMITED
18 SOUTH MOLTON STREET
MAYFAIR
LONDON W1K 5QU
Tel. 020 7491 1932 Fax. 020 7491 1952
Email: office@charlesbrice.co.uk
www.charlesbrice.co.uk

Title: Existing Floor Plans
-

Project: 9 Albion Close
London W2 2AT

Client: Mr & Mrs Malhotra
-

Scale	Date	Drawn By
1:50@A1	Nov 07	MVO
Job Number	Drawing Number	Revision
625	SY01	*