Location Plan @ 1:1250

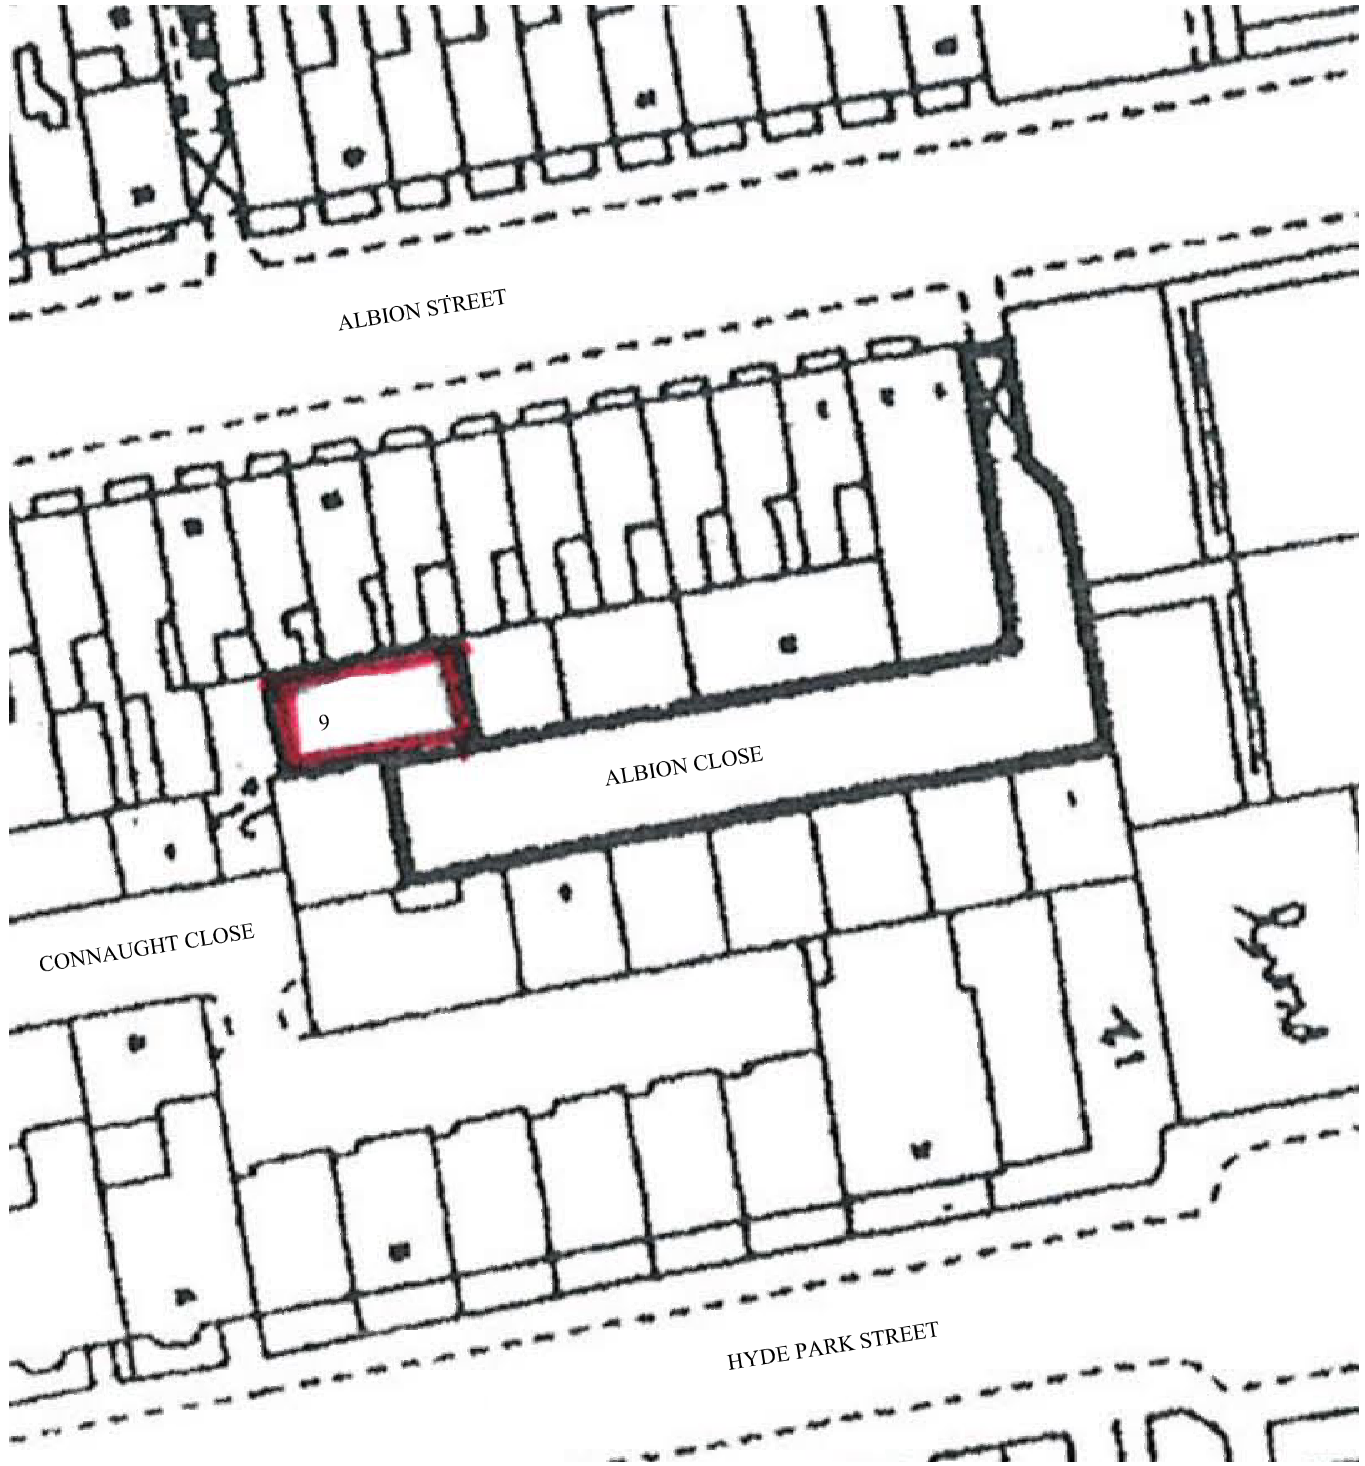

Site Plan @ 1:500

All dimensions to be checked onsite.
DO NOT SCALE THIS DRAWING

NOTES

© Copyright CHARLES BRICE LTD

This confidential drawing and the copyright is the property of Charles Brice Ltd and is neither to be copied in any way nor disclosed to any third party without the written consent of Charles Brice Ltd.

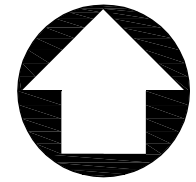

Indicative North

REVISIONS

CHARLES BRICE LTD
95 YORK STREET
MARYLEBONE
LONDON W1H 4QG
Tel. 020 7491 1932 Fax. 020 7491 1952
Email: info@charlesbrice.co.uk
www.charlesbrice.co.uk

Title LOCATION PLAN & SITE PLAN

Project 9 ALBION CLOSE LONDON W2 2AT

Client MR & MRS MALHOTRA

Scale	Date	Drawn By
Varies@A3	MAR. 2015	DK
Job Number	**Drawing Number**	**Revision**
625	PE.03	*