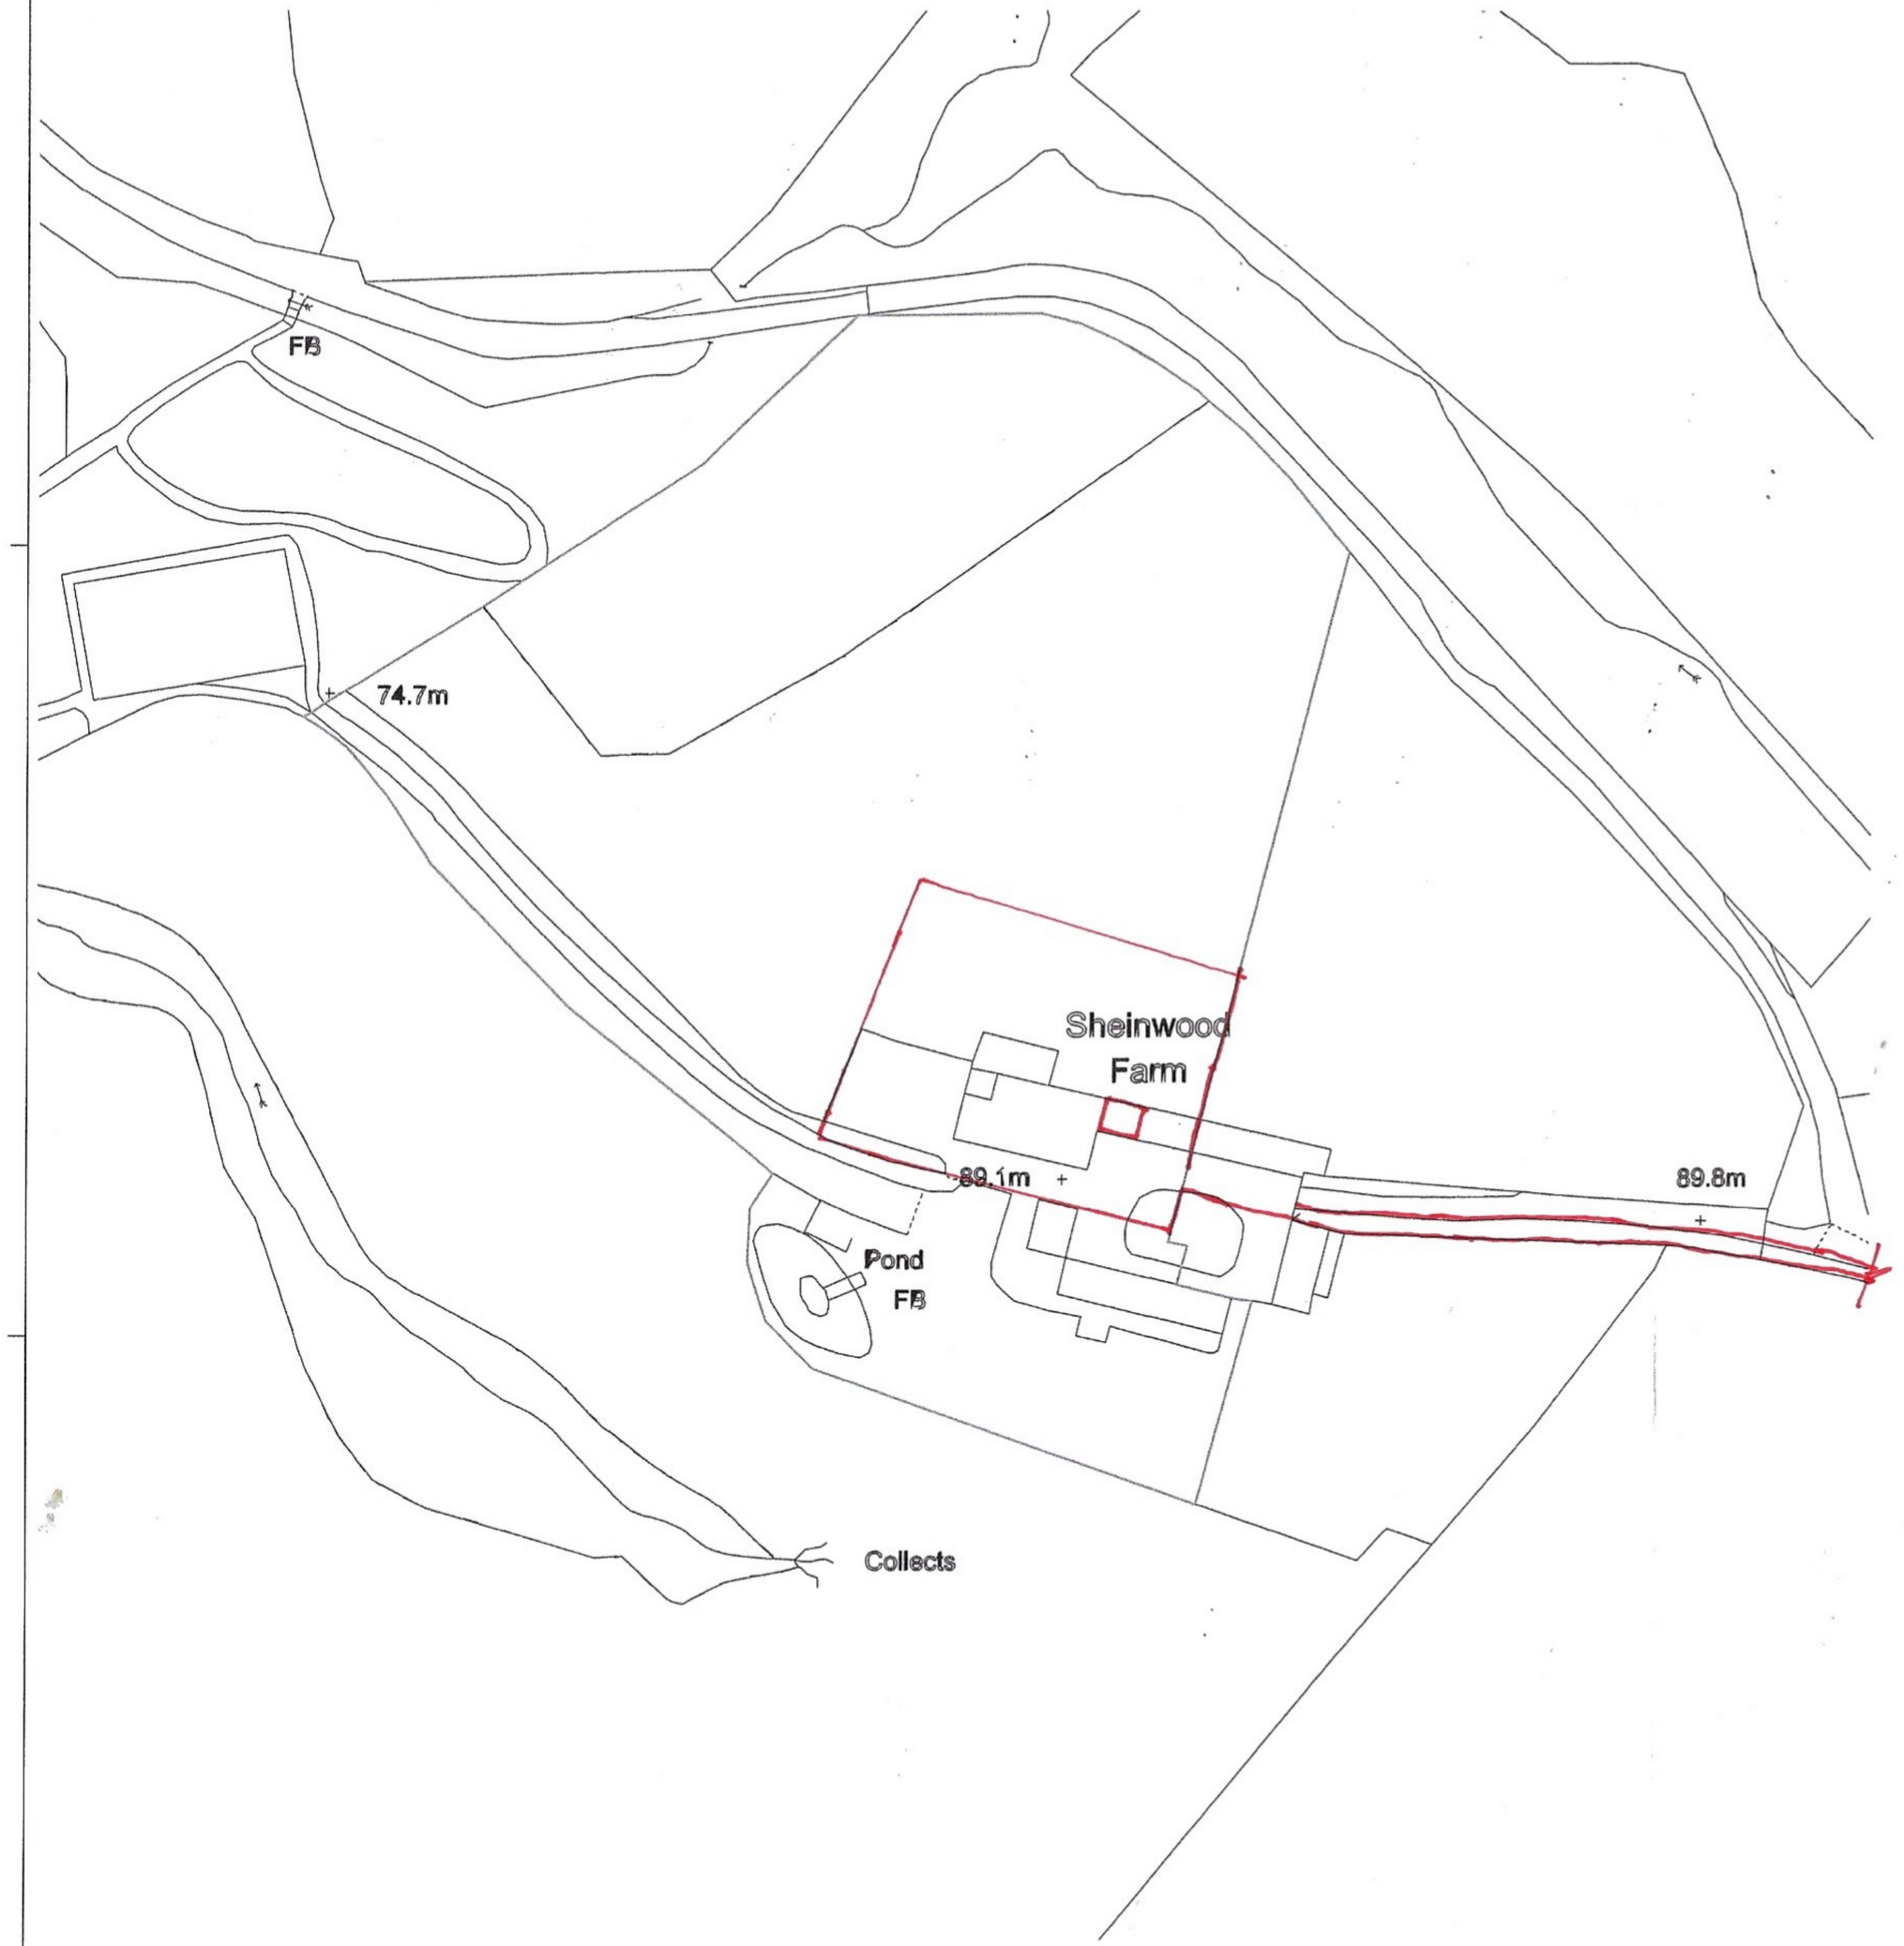

Block plan. 1:1250

N

1:1250

25m 0 25m 50m 75m 100m 125m

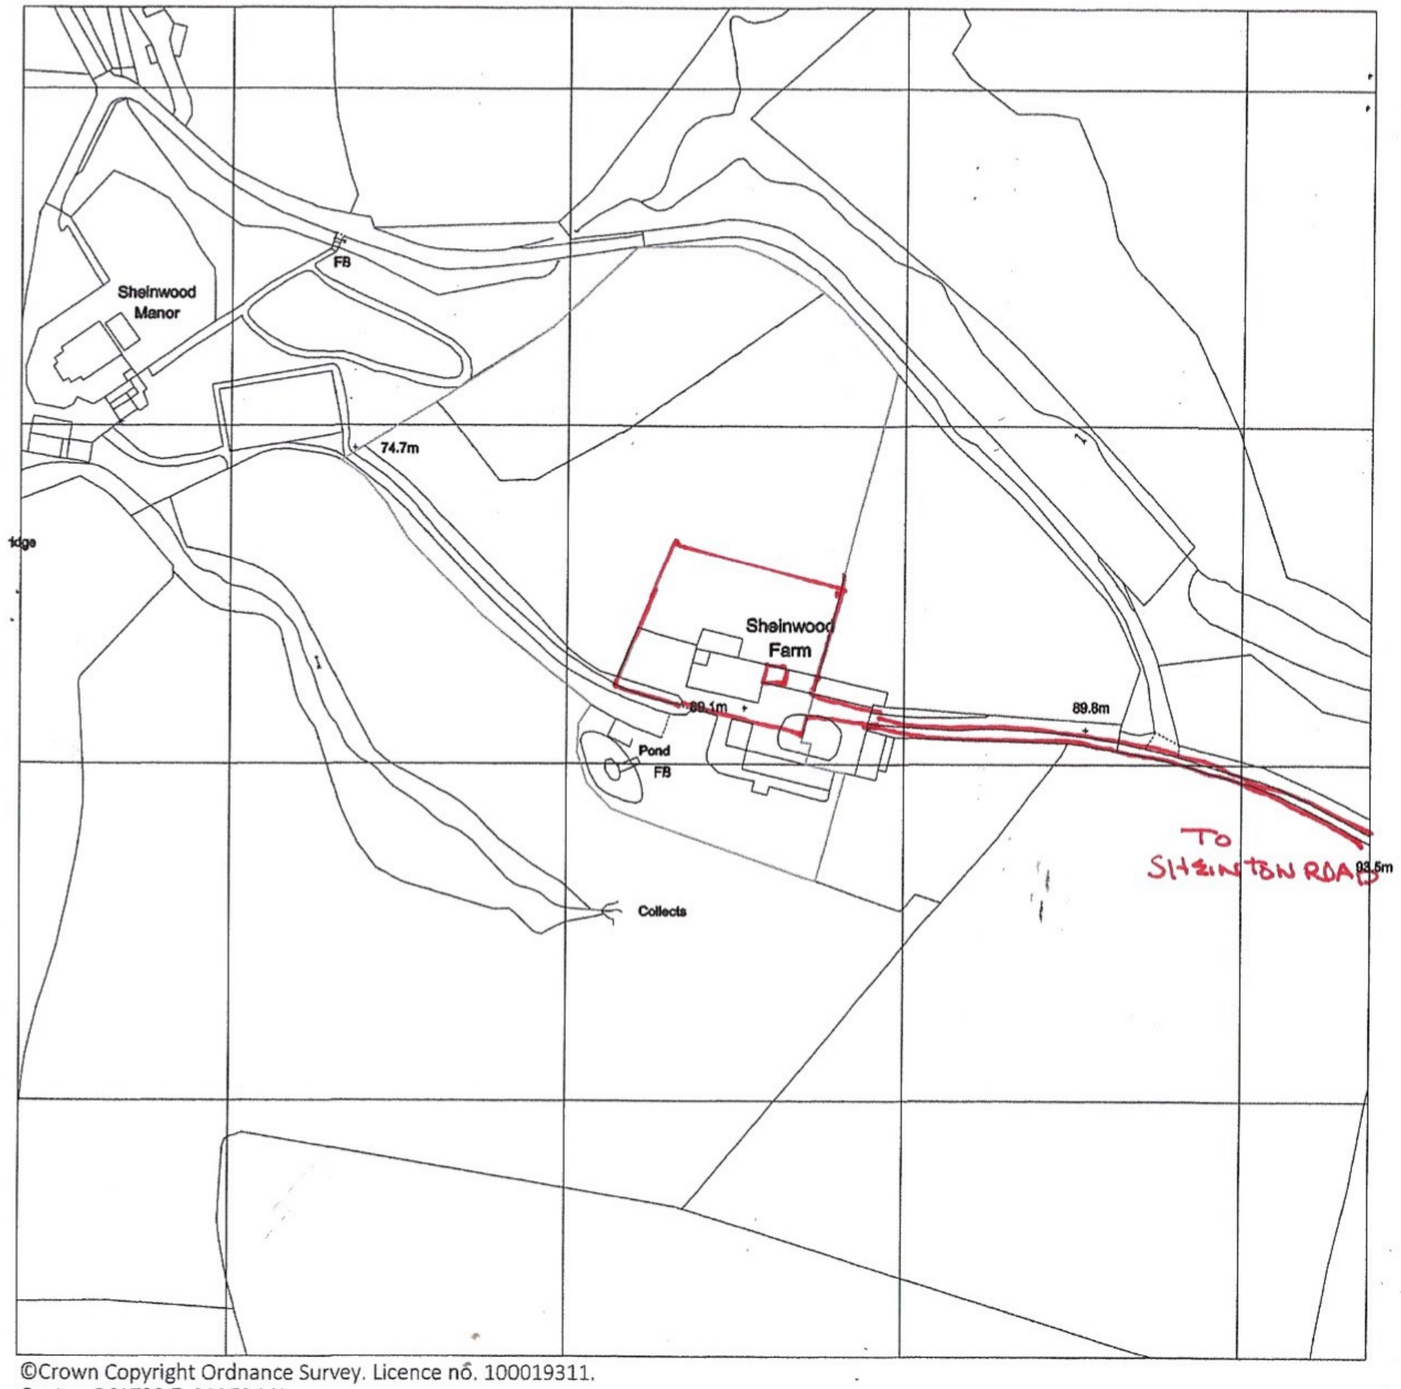

©Crown Copyright Ordnance Survey. Licence nó. 100019311.
Centre: 361738 E, 302524 N

Location plan. 1:2500

N

REVISION	DESCRIPTION	DATE/INITIAL

R.O. Sandbrook Ltd
RICS
The Laurels
8a Dark Lane,
Bromsgrove,
Worcestershire.
B60 3BH.

Valuations, Surveys, Design, Planning.
Director: R.O. Sandbrook F.R.I.C.S.
CHARTERED BUILDING SURVEYOR
REGISTERED FOR REGULATION BY RICS

TEL: 01527-835276
FAX: 01527-835276
E-MAIL: enquiries@rosandbrook.co.uk
WEB: www.rosandbrook.co.uk

CLIENT / PROJECT :	DRAWING	SCALES	PROJECT NUMBER
Proposed conversion at: Sheinwood Farm, Sheinton Road, MUCH WENLOCK. TF13 6NR.	Block & Location Plans	1:1250 & 1:2500	217
		SHEET SIZE: A3	DRAWING NUMBER
		DRAWN BY: SMD	2020-217-01. A3
		DATE: Dec 2020	REVISION

COPYRIGHT IN THIS DRAWING AND DESIGN BELONGS TO DAWLEY ARCHITECTURAL LTD. UNAUTHORISED REPRODUCTION INFRINGES COPYRIGHT AND MAY RESULT IN CONTRACTUAL OR CIVIL PROCEEDINGS. CONTRACTORS MUST ADVICE THE ARCHITECT / PROJECT DESIGNER / ENGINEER OR SURVEYOR OF ANY VARIATIONS BETWEEN THIS DRAWING AND CONDITIONS FOUND ON SITE. DO NOT SCALE ONLY WRITTEN DIMENSIONS TO BE USED. ANY ORDNANCE SURVEY MAPPING IS REPRODUCED WITH THE PERMISSION OF THE CONTROLLER OF HER MAJESTY'S STATIONERY OFFICE CROWN COPYRIGHT. UNAUTHORISED REPRODUCTION INFRINGES CROWN COPYRIGHT AND MAY LEAD TO PROSECUTION OR CIVIL PROCEEDINGS.
Original Sheet A3