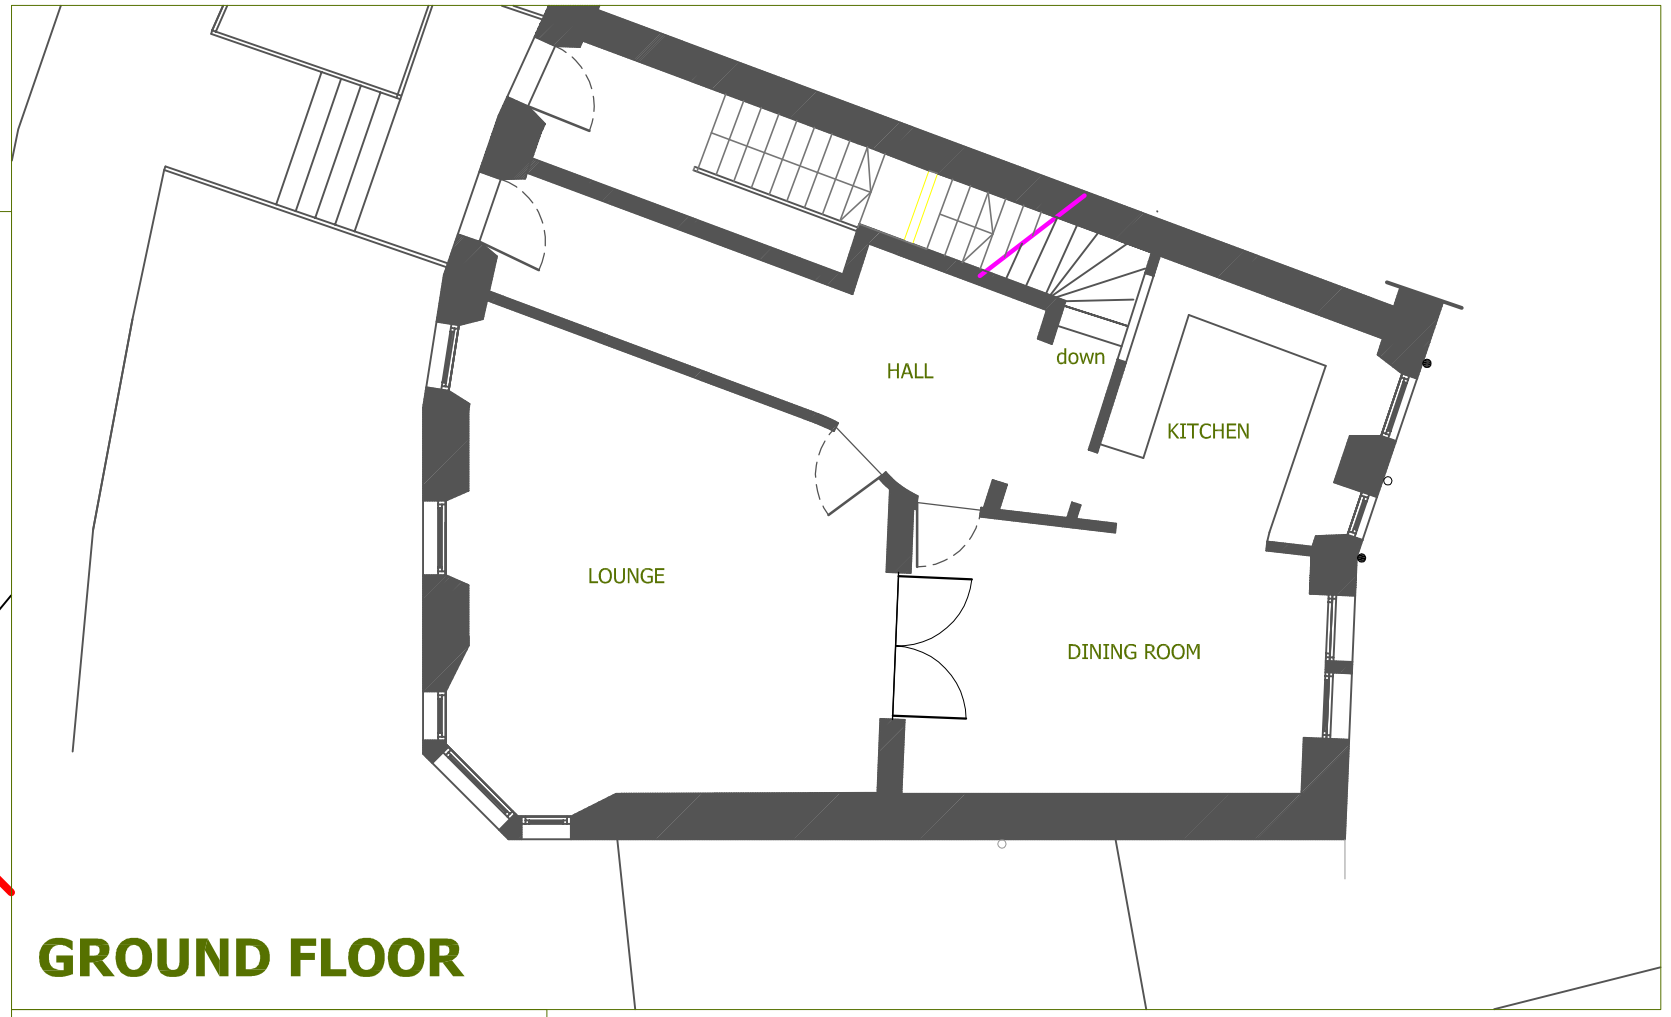

GROUND FLOOR

LOWER GROUND FLOOR

–	–	–	–
–	–	–	–
–	–	–	–
–	–	–	–
–	–	–	–
REV	DATE	AMENDMENT	INT

PROPOSED HOUSE ALTERATIONS,
LOWER GROUND FLOOR,
18 WESTBOURNE GARDENS,
GLASGOW.

Title:	EXISTING PLANS	
Client:	THE KIDBROOKE GROUP LIMITED	
Job No. :	RWA 21/10-1	Drawn: DR
Scale:	AS SHOWN @ A3	Date: 07.06.21
Drg No. :	P-LB 002	Rev: -

ROSS WOODS
CHARTERED ARCHITECTS
1st Floor . 54 BERKELEY STREET
GLASGOW . SCOTLAND
G3 7DS
Tel: +44 (0) 141 204 5316
e-mail: dean@rosswoodsarchitects.com
www.rosswoodsarchitects.com

EXISTING 1:100

THIS DOCUMENT IS THE PROPOERTY OF ROSS WOODS ARCHITECTS.
THE DESIGN INFORMATION CONTAINED HEREIN IS STRICTLY CONFIDENTIAL.
THIS DOCUMENT IS NOT TO BE USED, REPRODUCED, DISCLOSED OR
CIRCULATED IN WHOLE OR IN PART, WITHOUT THE PROIR 'WRITTEN
PERMISSION' OF ROSS WOODS ARCHITECTS, IN EACH INSTANCE.

Planning/Listed