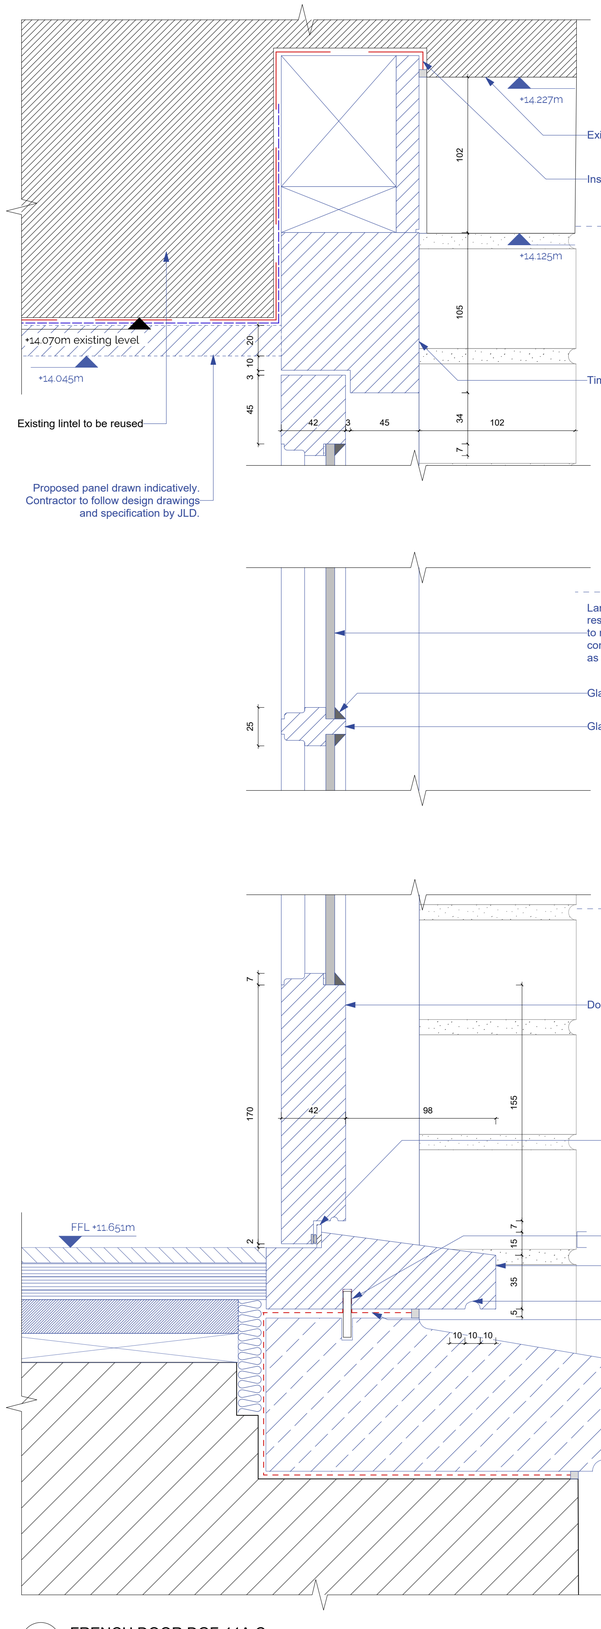

1 FRENCH DOOR DGF-11A,C
1:2 SECTION DETAILS

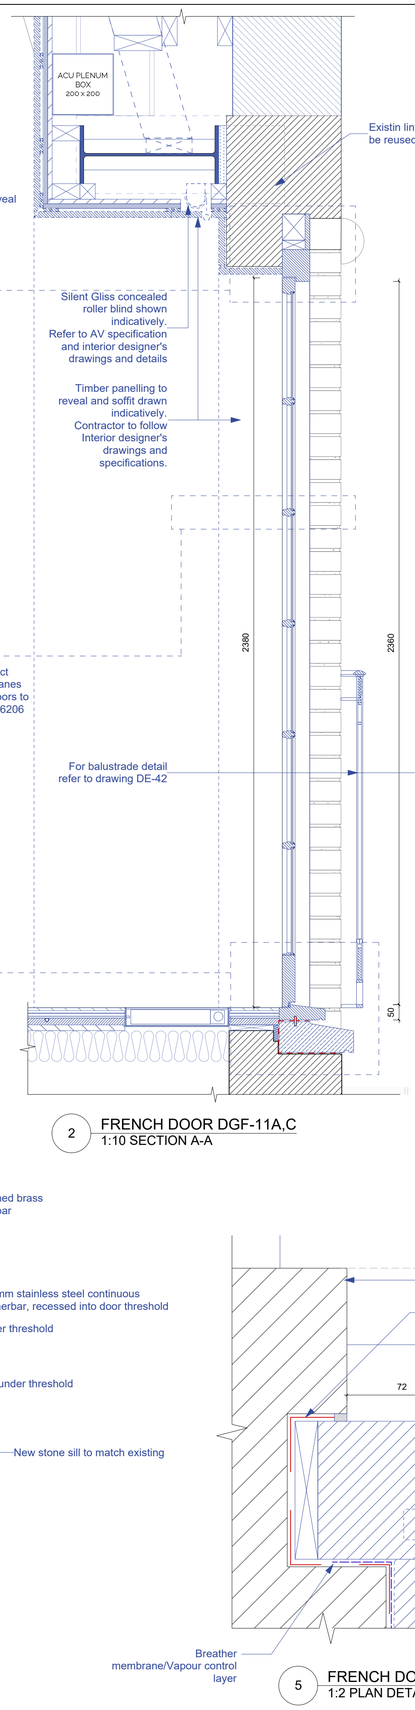

2 FRENCH DOOR DGF-11A,C
1:10 SECTION A-A

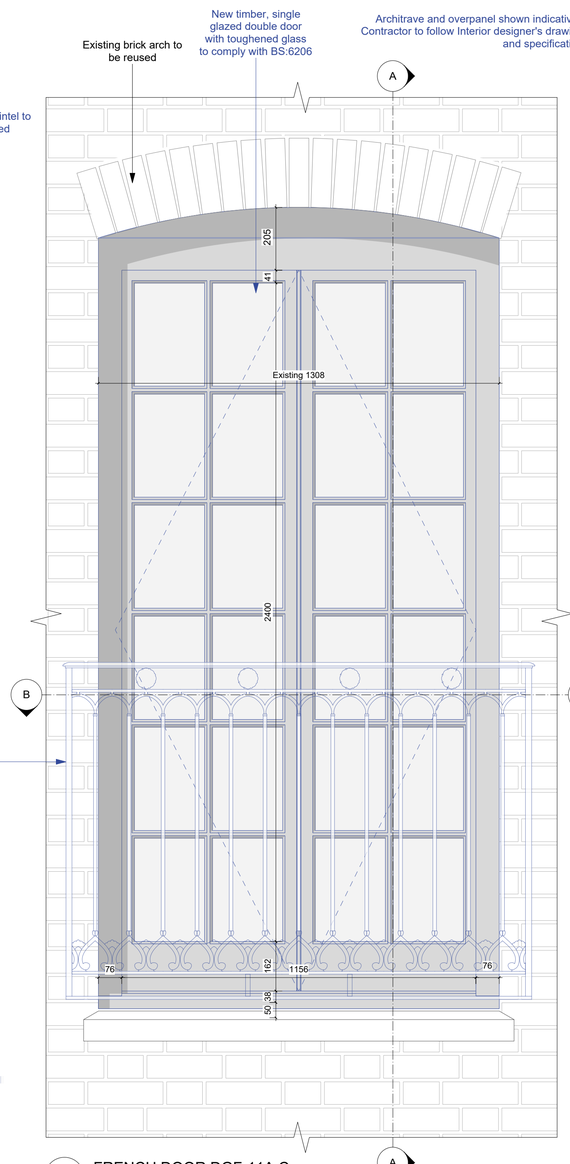

3 FRENCH DOOR DGF-11A,C
1:10 EXTERNAL ELEVATION

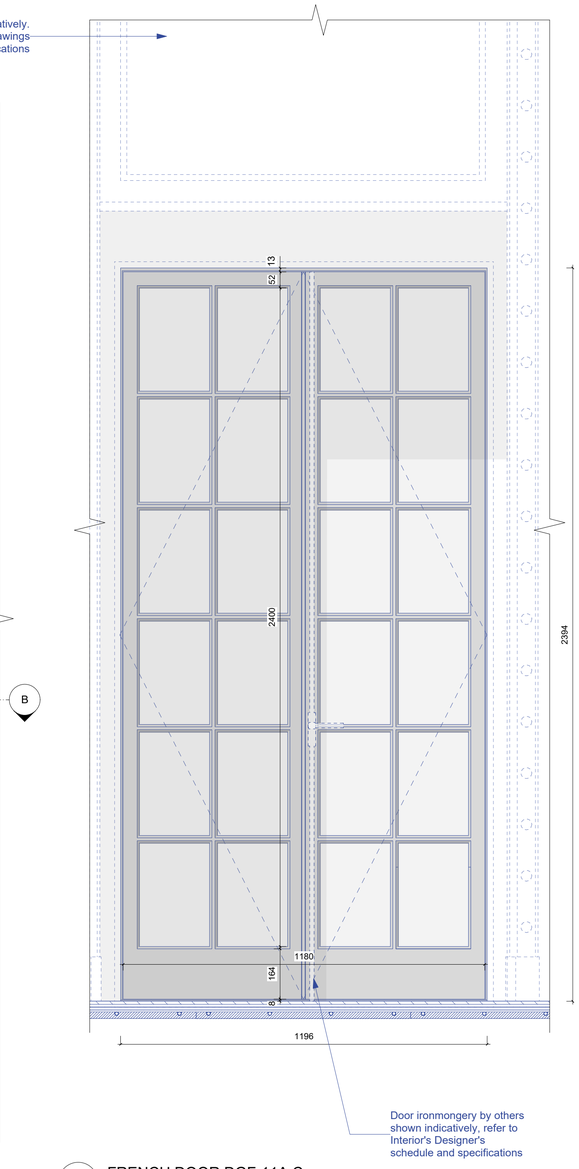

4 FRENCH DOOR DGF-11A,C
1:10 INTERNAL ELEVATION

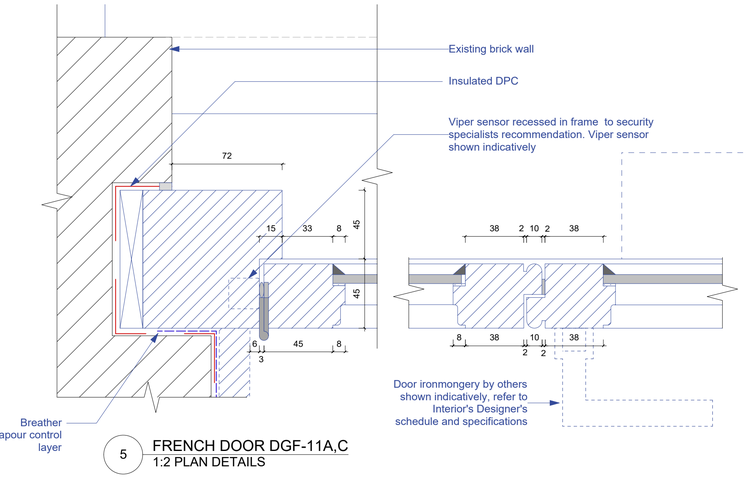

5 FRENCH DOOR DGF-11A,C
1:2 PLAN DETAILS

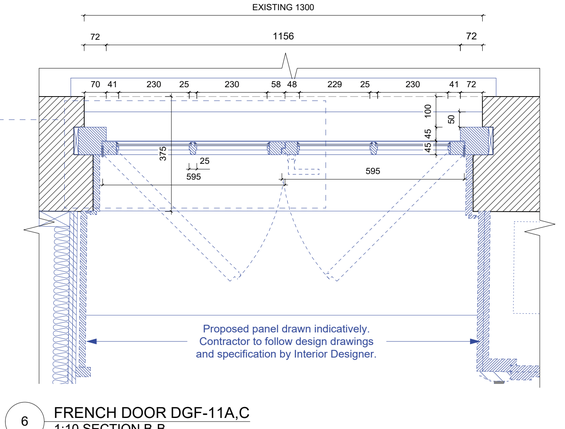

6 FRENCH DOOR DGF-11A,C
1:10 SECTION B-B

0 1cm 5cm 10cm 20cm
Scale 1:2

0 10cm 50cm 1m
Scale 1:10

COPYRIGHT 2021 STANHOPE GATE ARCHITECTURE

DO NOT SCALE OFF THIS DRAWING. USE FIGURED DIMENSIONS ONLY OR CONSULT THE ARCHITECT. ALL DIMENSIONS TO BE CHECKED ON SITE BY CONTRACTOR. ARCHITECT TO BE INFORMED OF ANY VARIATIONS THAT MAY OCCUR BEFORE COMMENCEMENT OF WORK. ALL SHOP DRAWINGS SHALL BE SENT TO ARCHITECT FOR COMMENT BEFORE MANUFACTURE AND INSTALLATION. DRAWINGS SHALL BE READ IN CONJUNCTION WITH ALL LATEST DESIGN INFORMATION AND SPECIFICATION AS WELL AS MECHANICAL, ELECTRICAL AND STRUCTURAL ENGINEERING DRAWINGS.

FOR ALL DOORS AND WINDOW STRUCTURAL OPENING HEIGHTS, REFER TO DOOR AND WINDOW SCHEDULE.

MANUFACTURER TO SUBMIT SHOP DRAWINGS FOR C.A. APPROVAL.

KEY:

S: = INTERNAL WINDOW SILL HEIGHT
H: = INTERNAL WINDOW SILL TO HEAD HEIGHT
FFL: = TOP OF FINISHES
SSL: = TOP OF STRUCTURAL SLAB LEVEL

EXISTING

PROPOSED

JOINERY BY OTHERS

ALL SECURITY EQUIPMENT SETTING OUT TO BE AS PER AV SPECIALIST RECOMMENDATION. SUBMIT FOR ARCHITECT'S APPROVAL

ALL PROFILES ARE SHOWN INDICATIVELY. CONTRACTOR TO SUBMIT SHOP DRAWINGS FOR APPROVAL PRIOR TO MANUFACTURING

ALL DIMENSIONS TO BE CHECKED ON SITE

TENDER ISSUE

REV.	DATE	DESCRIPTION
T1	11/02/2021	TENDER ISSUE

10 BELGRAVE SQUARE
LONDON

FRENCH DOOR DETAILS II

DRNG No	SCALE	DATE
DE-16 T1	varies @ A1	FEB 2021

Stanhope Gate Architecture

5 ST JAMES'S SQUARE
LONDON SW1Y 4JU
T 020 7451 0955 mail@stanhopegate.co.uk
www.stanhopegatearchitecture.com