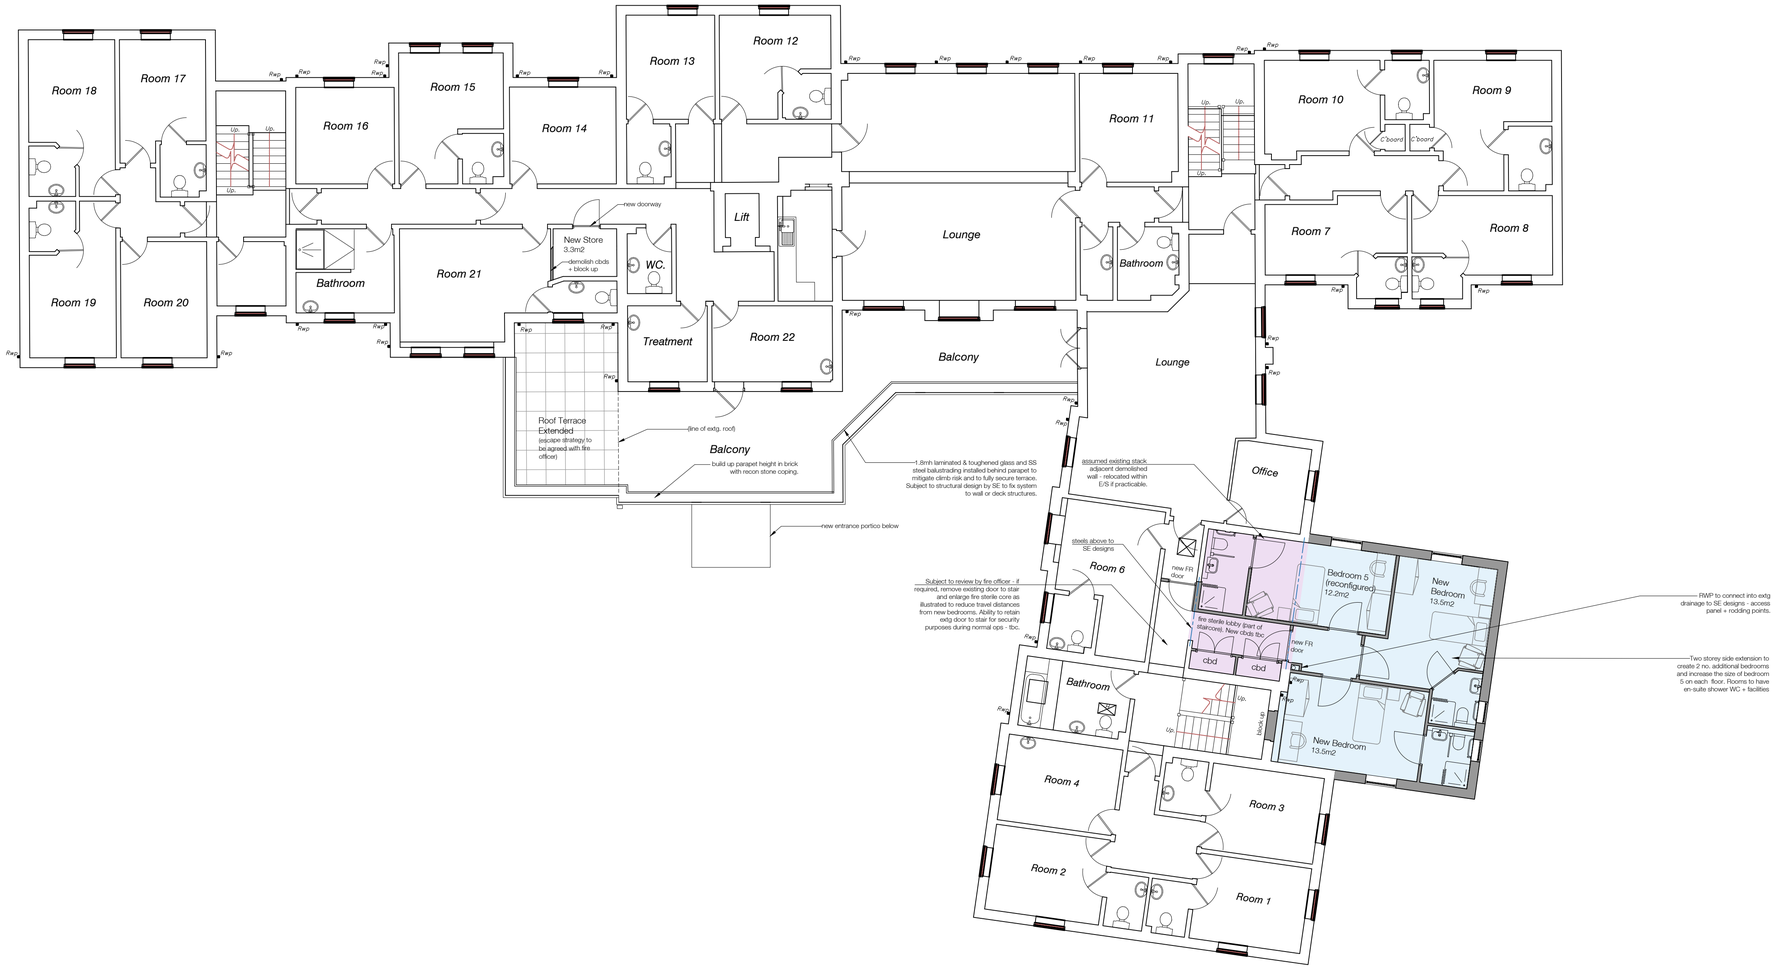

NOTES

NOTES

All levels TBC on site by contractor

KEY

- Existing structure
- Proposed structure
- Proposed new build extension
- Proposed refurbishment

Legal Info

1. ©RDA Consultant Architects. Drawing not for construction. All dimensions are given in millimeters unless otherwise stated.
2. All survey information by others. Check all dimensions on site. Site boundaries to be confirmed by client solicitors with reference to title deeds.
3. This drawing is intended for use by the commissioning client only. RDA do not assume any liability to any third party for the information herein.

REVISIONS

-	07/05/21	CA
First Issue		
A	25/06/21	JMG
Terrace balustrading amendments		

JOB TITLE

Birchlands Care Home Haxby

DWG TITLE

Proposed FF Plan

DATE	BY	CHECKED BY	
25/06/21	CA	JMG	A1

DWG NO.	REV.	STATUS
2874(08)101	A	Planning

RaynerDaviesArchitects

Nottingham | Kent

2 St. Peter's Gate
Nottingham
NG1 2JG

01159473859
www.rd-architects.co.uk

01 Proposed FF Plan

1:100

0 1m 5m 10m