A3 SHEET

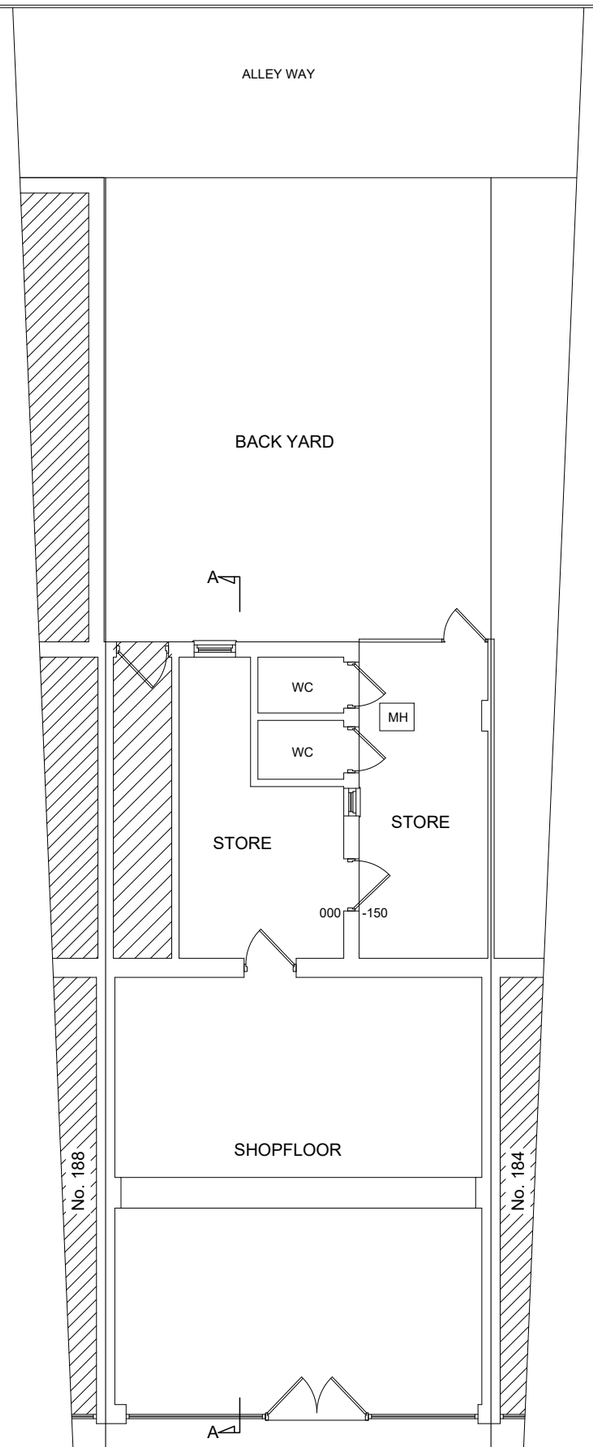


EXISTING GROUND FLOOR PLAN

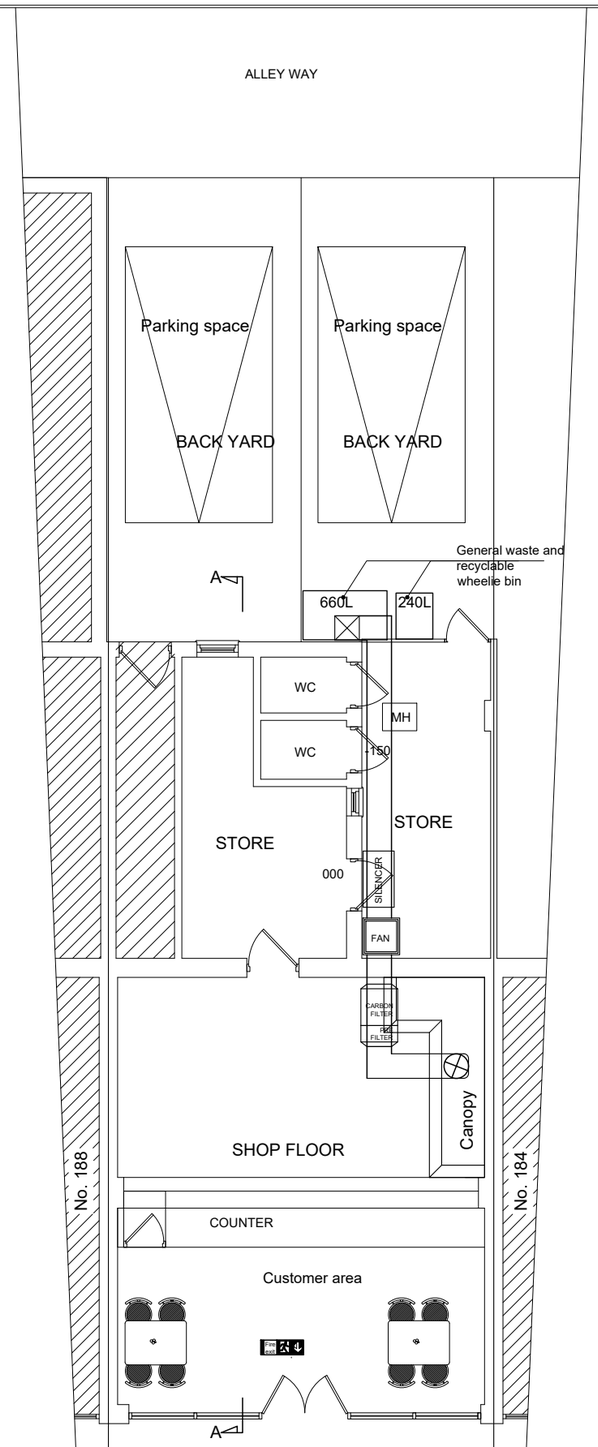


PROPOSED GROUND FLOOR PLAN

PROPOSED FRONT ELEVATION

EXISTING FRONT ELEVATION

TITLE: CHANGE OF USE TO HOT FOOD TAKE AWAY FROM BETTING SHOP, INSTALLATION OF EXTRACTOR FLUE PIPE AND SHOP FRONT CHANGE

NAME : MR .K.PARAMANATHAN

ADDRESS : 186 HALFWAY STREET

SIDCUP

DA15 8DJ

ARCCI DESIGNS

Tel : 020 3620 2355
Fax: 020 8425 1312

Web : www.arccidesigns.com
Email: admin@arccidesigns.com

Notes:
- This Drawing is Copyright of ARCCI DESIGNS and may not be reproduced or copied, in whole or in part,without express permission.
- Contractor/Builder to check all dimension on site,Before commencement of any works.Figured dimension only to be used.
- All work shall comply with the latest Building Regulations & be to the satisfication of the L.Authority.
- Materials shall be suitable for the purpose for which they are used& the quality shall not be lower than that defined in the relevant British standard.

| Drg No : AD/21/HAL186/PL00 | Scale : 1:100 | Drwn By: ST | Date : 20.04.2021 | Page : 1 OF 3 |
|---|---|---|---|---|