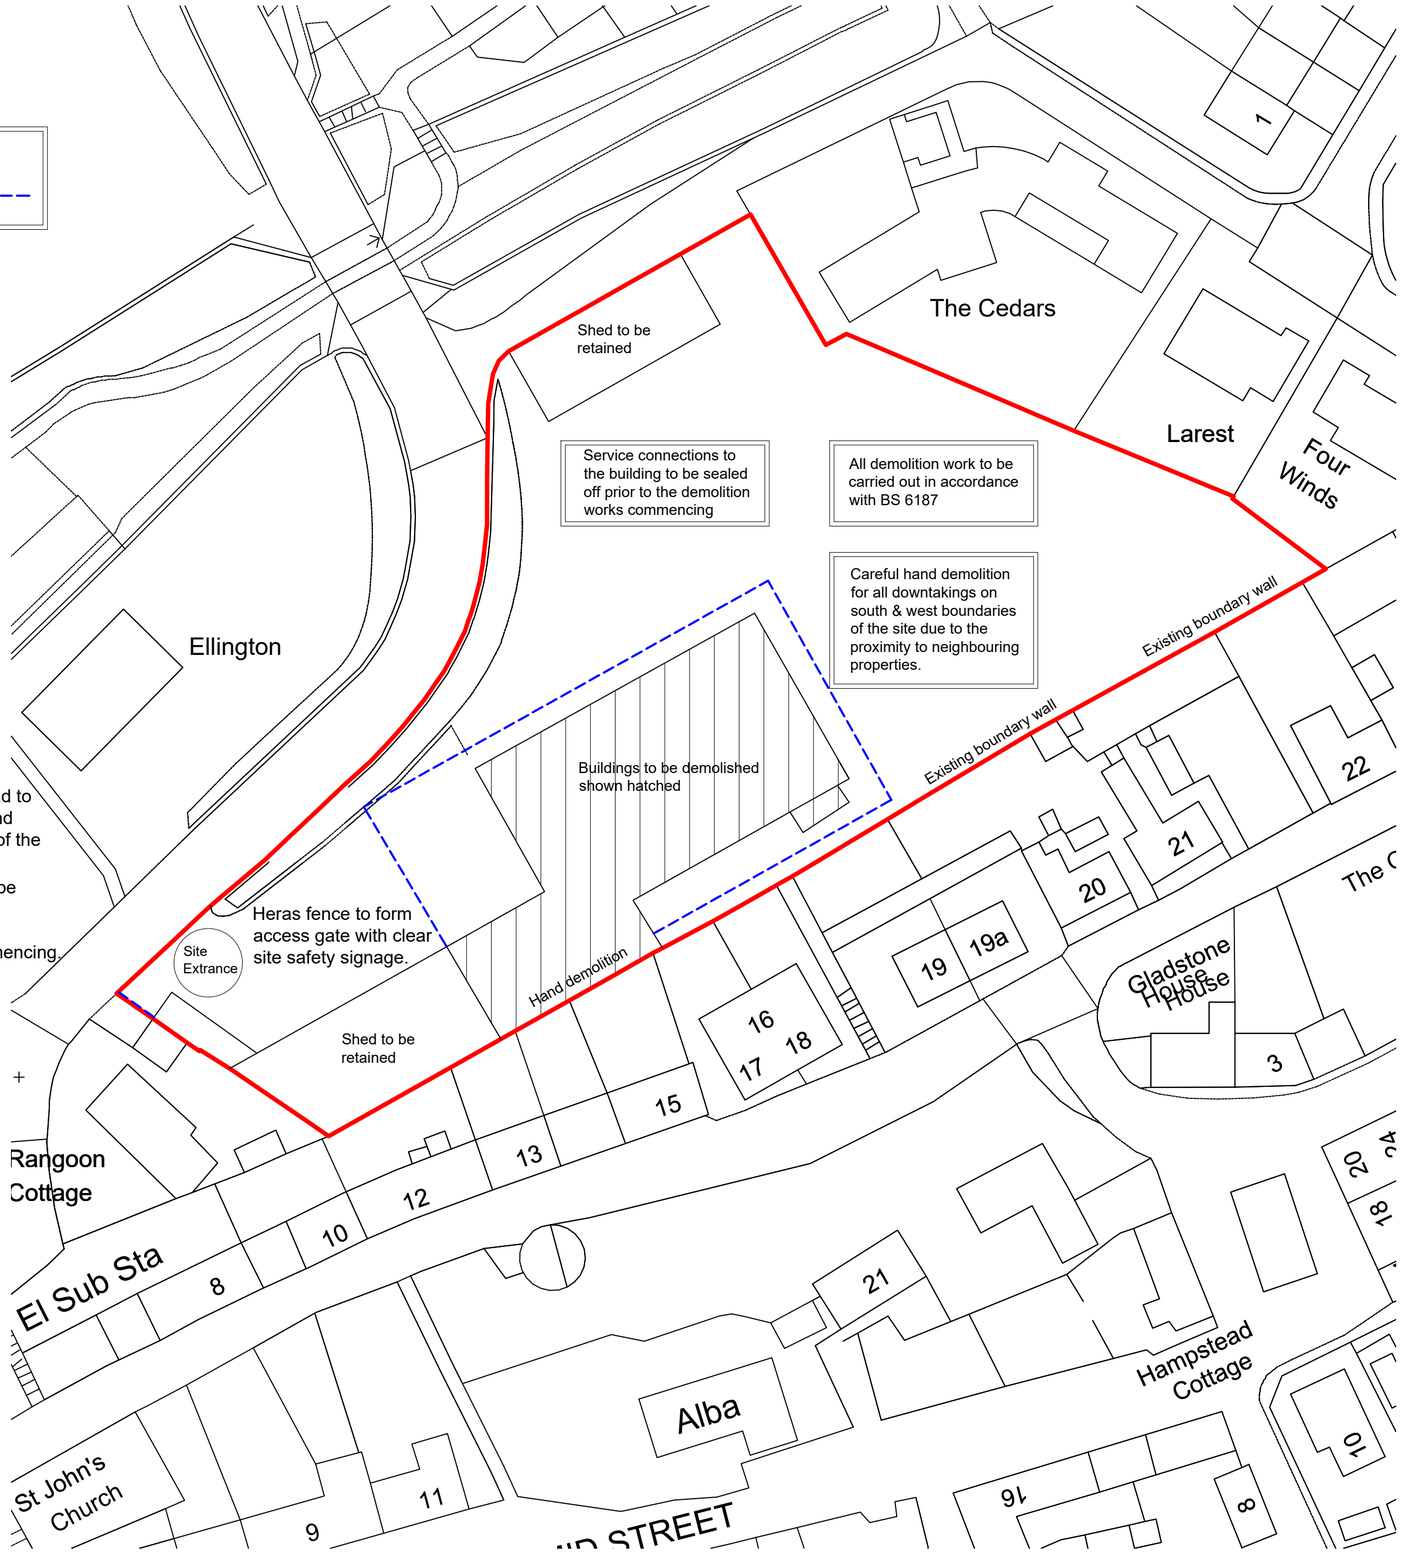

Site Plan - Scale 1.500

0 5 10 15 20 25 30 35 40 45 50

Plan Scale 1cm = 5m

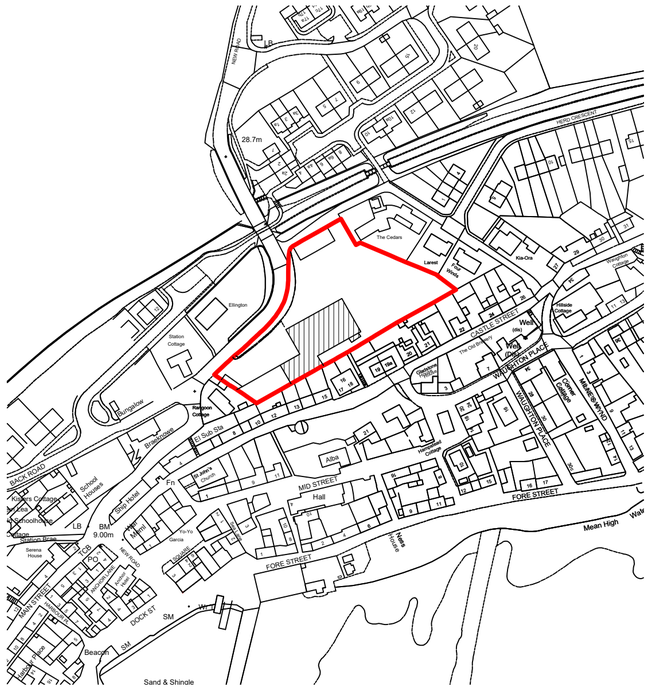

Location Plan - Scale - 1:2500

0 12.5 25 37.5 50 62.5 75 87.5 100 112.5 125

Plan Scale 1cm = 12.5m

N

Protective Works

No person shall carry out works unless the following provisions are complied with -

1) Where work is to be carried out on any building site or building which is within 3.6 metres of any part of a road or other place to which members of the public have access there shall, prior to commencement of the work, be erected protective works so as to separate the building site or building or that part of the building site or building on which work is to be carried out from that road or other place. ie - Herras fencing, hoardings or protective barriers etc.

2) Any protective works shall be so erected as to cause no danger to the public and shall be maintained to the satisfaction of the local authority.

3) Any protective works shall be illuminated, and any such works which project on to or over that part of a road which is not a pavement or footpath shall be provided with such markings, as in the opinion of the local authority are necessary to secure the safety of the public.

4) All persons carrying on work shall ensure that any building which is partly constructed or partly demolished or which has been completed but not yet occupied is, so far as reasonably practicable, properly secured or closed against unauthorised entry at all times when work thereon is not in progress.

5) The contractor should ensure that adequate supervision of the building is being or will be maintained for the purpose of securing the building at all times.

Note - Once demolition of the existing building is completed the contractor should ensure that the site is provided with suitable herras fencing / protective barriers to prevent access thereto until such time as works are ready to begin for constructing of new building work.

DO NOT SCALE FROM DRAWINGS

A.B.Roger & Young Ltd
Chartered Architect & Surveyors
9 Macgregor Street, Brechin
Tel: 01356 622125 Fax: 622644
Email :- info@abrogerandyoung.com

Job Title:
Proposed Demolition Works at The Brotherton Mill, New Road, Johnshaven.
for Dontay Contracts Ltd.

Scale	Date
1:500 , 1:2500 @ A2	April 2021
Drawing Title	**Drawn By**
Demolition Warrant Site & Location Plan	JWW
Drawing No.	**Checked By**
2021 NRJ 02	SWP

Revisions:
A:- 11.05.2021 Update JWW

Crown Copyright and Database Right
All Rights Reserved Ordnance Survey Licence no. 100022432