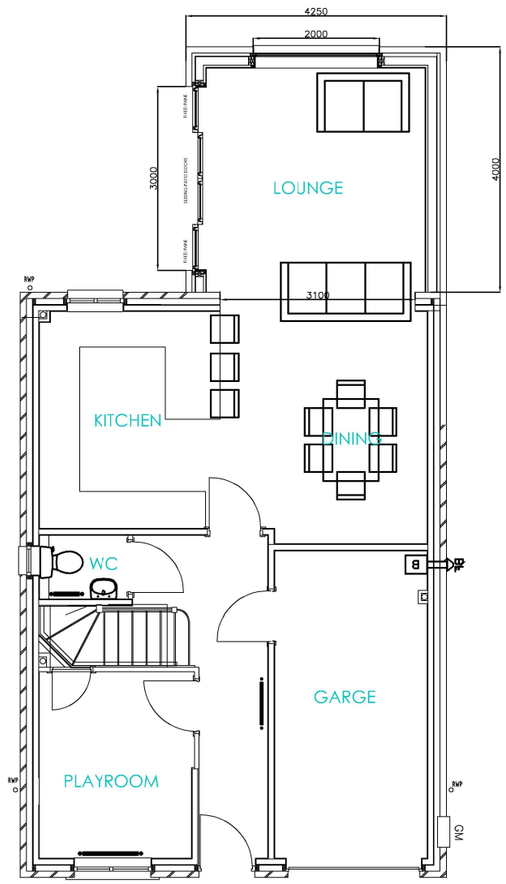

PROPOSED PLAN 1:100 @ A3

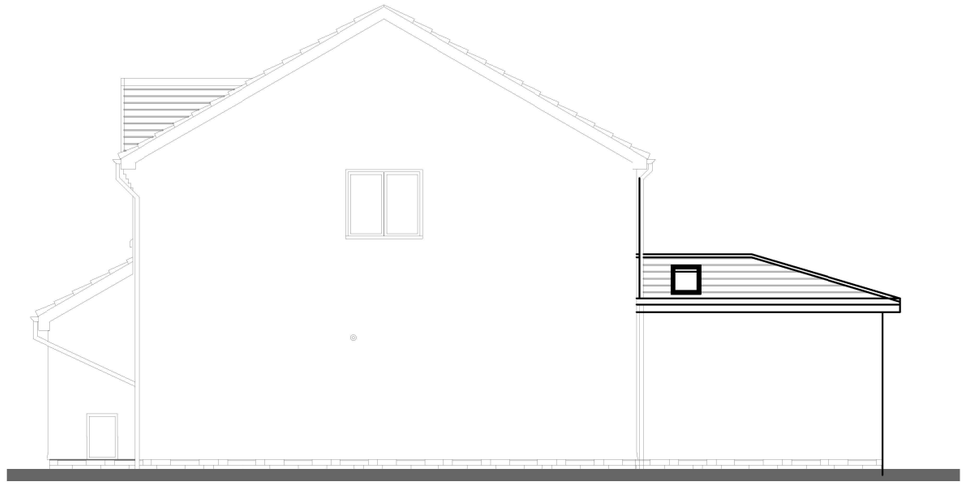

PROPOSED SOUTH EAST ELEVATION 1:100 @ A3

PROPOSED SOUTH WEST ELEVATION 1:100 @ A3

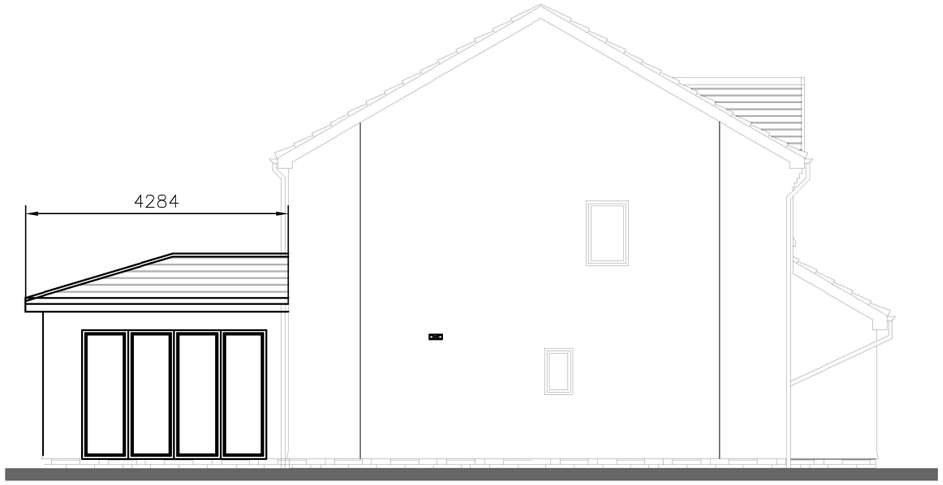

PROPOSED NORTH WEST ELEVATION 1:100 @ A3

PROPOSED NORTH EAST ELEVATION 1:100 @ A3

Materials
Walls - Cream harling to match existing (Derby mix) Fyfestone
Base course to match existing (Ochre)
Roof - Roof tiles to match exisiting (Grey marley modern)
Windows - White UPVC

REV.	DATE	DESCRIPTION

CLIENT : MR & MRS RENNIE

PROJECT : EXTENSION
23 SCOTSMILL AVENUE

TITLE : PROPOSED PLANS
AND ELEVATIONS

KATRINA DENHOLM
ARCHITECT

ORIG. SIZE: A3	DRAWING No. :	SHEET No. :	REV :
SCALE: 1:100	KHD-A1391-P-01-003	1 of 1	