EXISTING SITE PLAN
SCALE 1:500

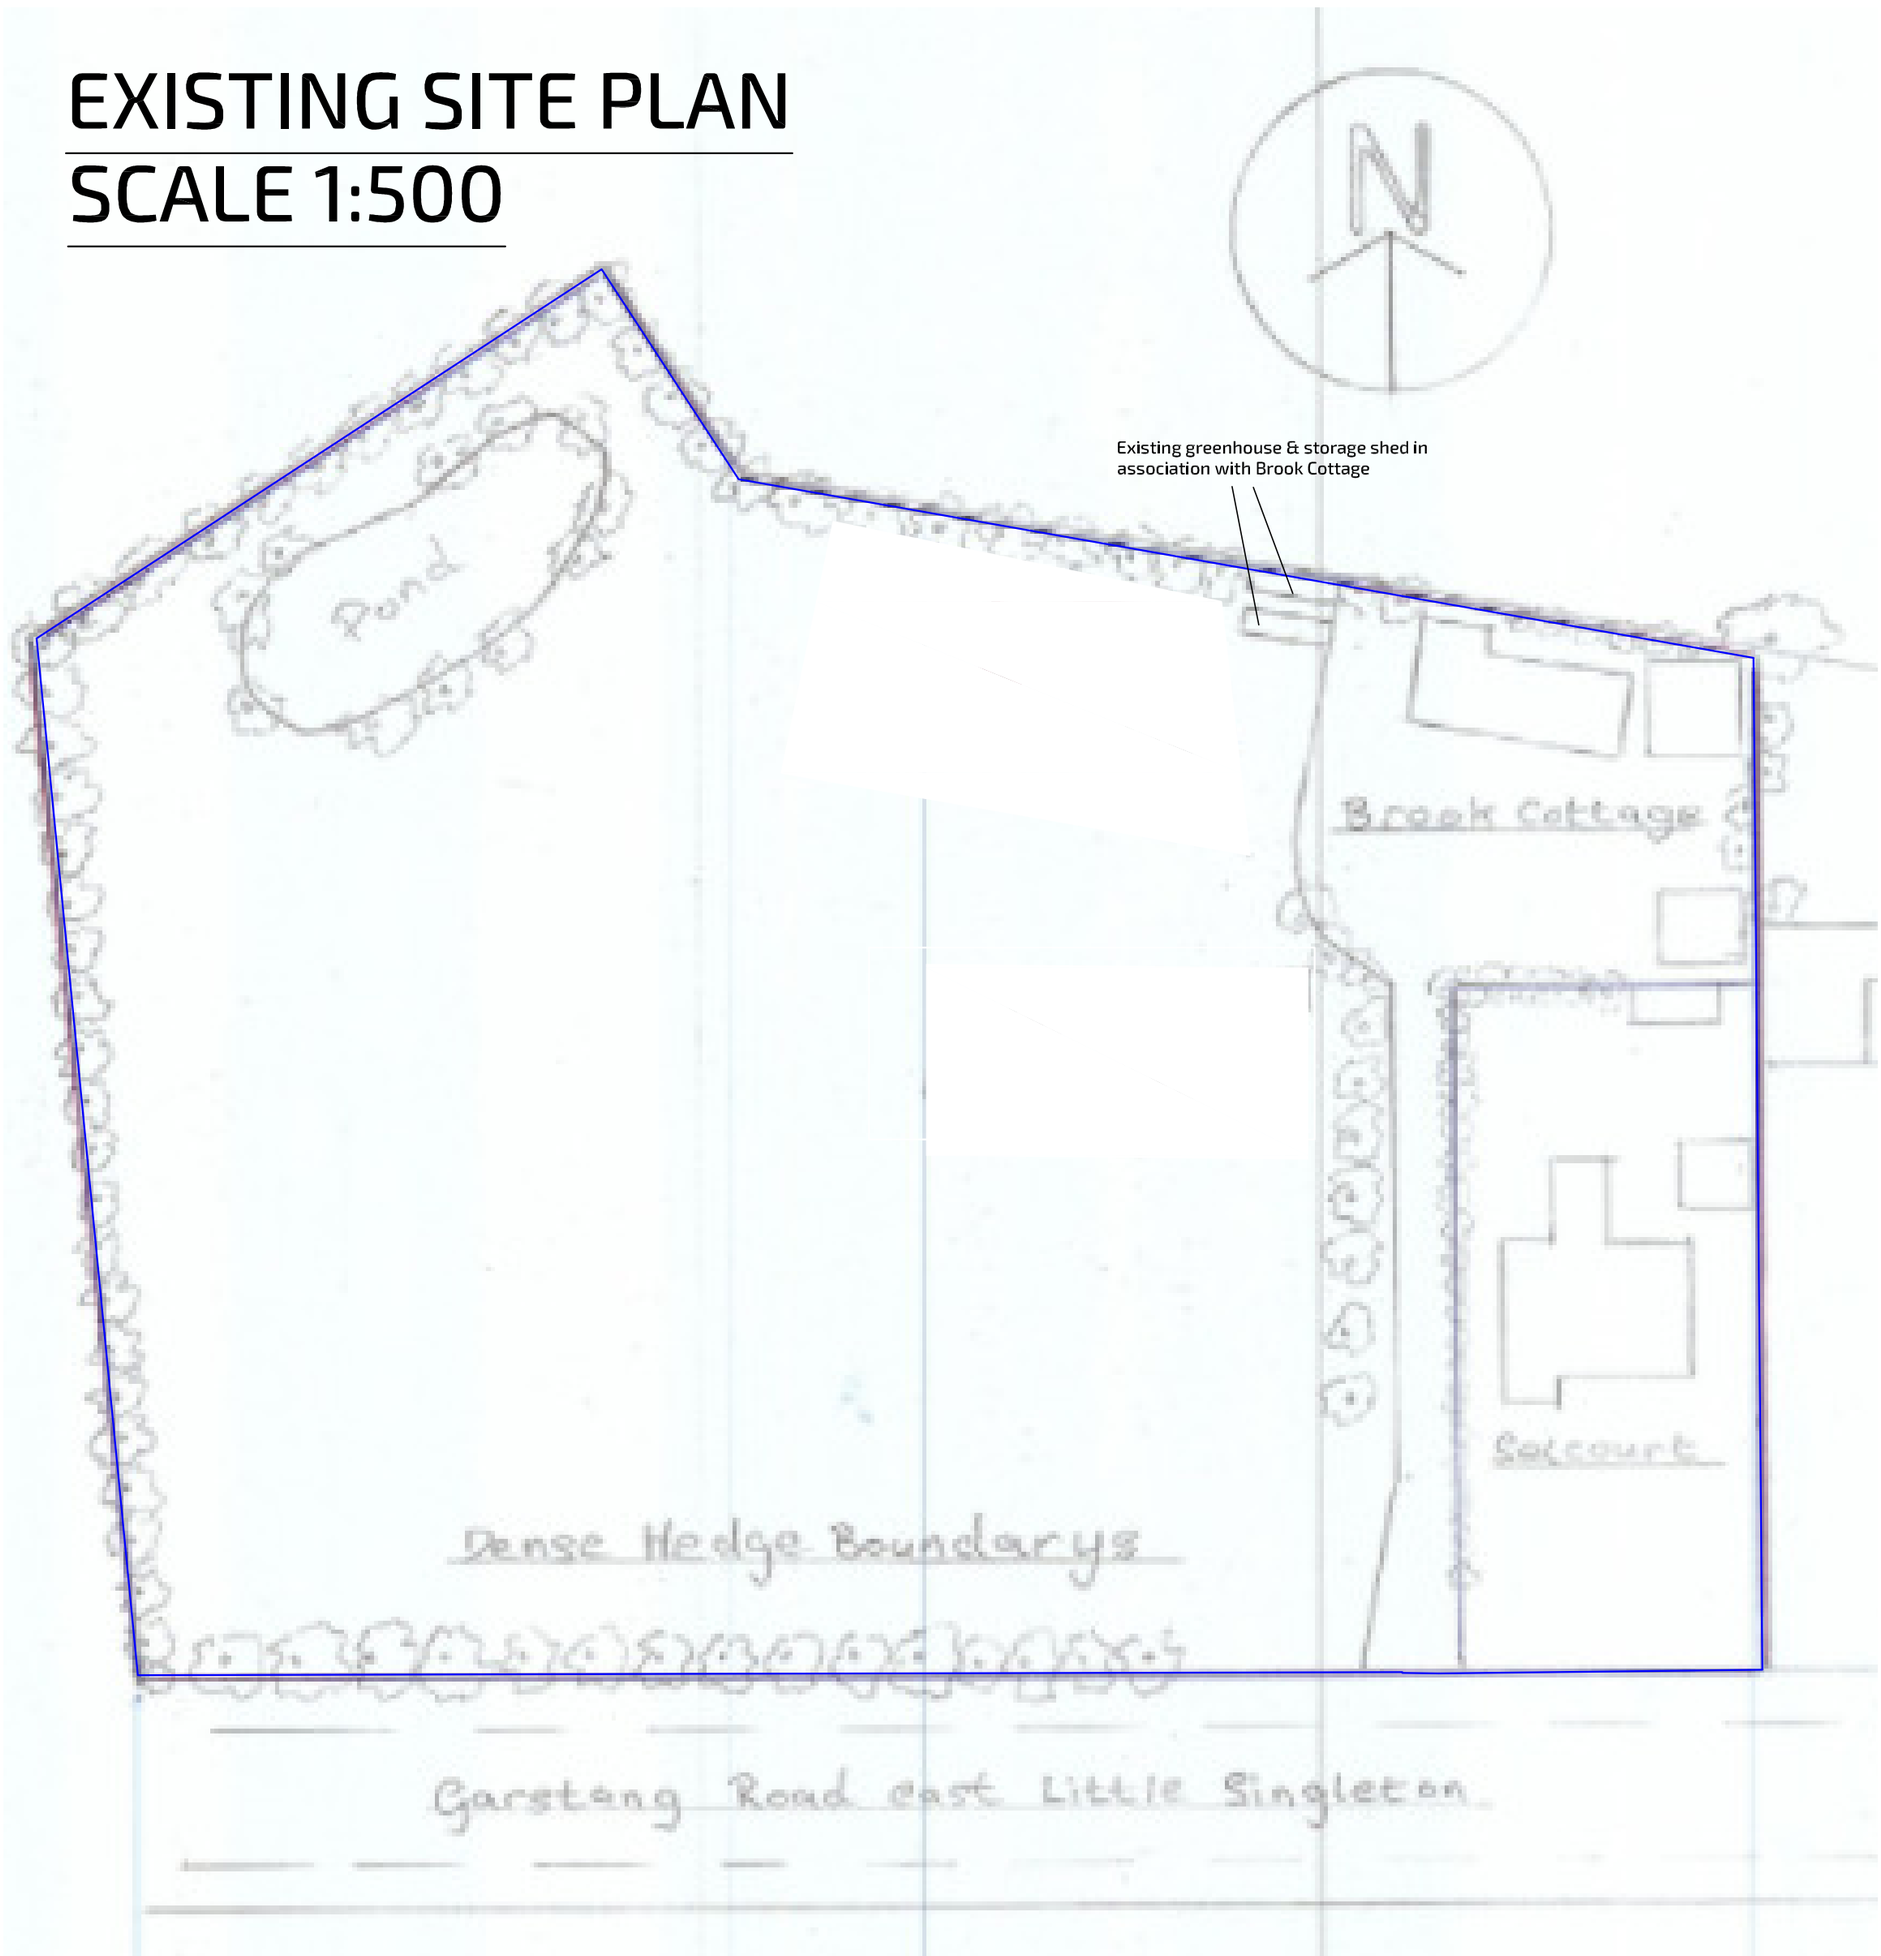

Lee Fenton
Planning Services Ltd
Carrfield, Ingol Lane, Hambleton, Lancashire FY6 9BJ
leerobertfenton@gmail.com 07792 566005

CLIENT:
MR & MRS BROOKS

PROJECT:
ERECTION OF 3 STABLES WITH TACK ROOM/STORE AND HARDSTANDING YARD

LOCATION:
LAND ADJACENT SELCOURT
GARSTANG ROAD
SINGLETON
POULTON LE FYLDE
FY6 7SX

DATE: 12/07/2021
DWG No: LF/BB/3613
SCALE: 1:500
PAPER SIZE: A2