Notes

1 Elevations are shown looking from inside the site area, looking out.
2 For plan locations of existing fencing, A - H, see drawing AS 02.
3 For plan locations of proposed fencing, A - H, see drawing AS 03.
4 For elevations of proposed fencing see drawing AS 07.
5 For details of proposed fencing see drawing AS 08.
6 For sections - elevations of existing site and building see drawings AS 200, 201, 202 and 203.
7 For sections - elevations of proposed site and building see drawings 210, 211, 212 and 213.

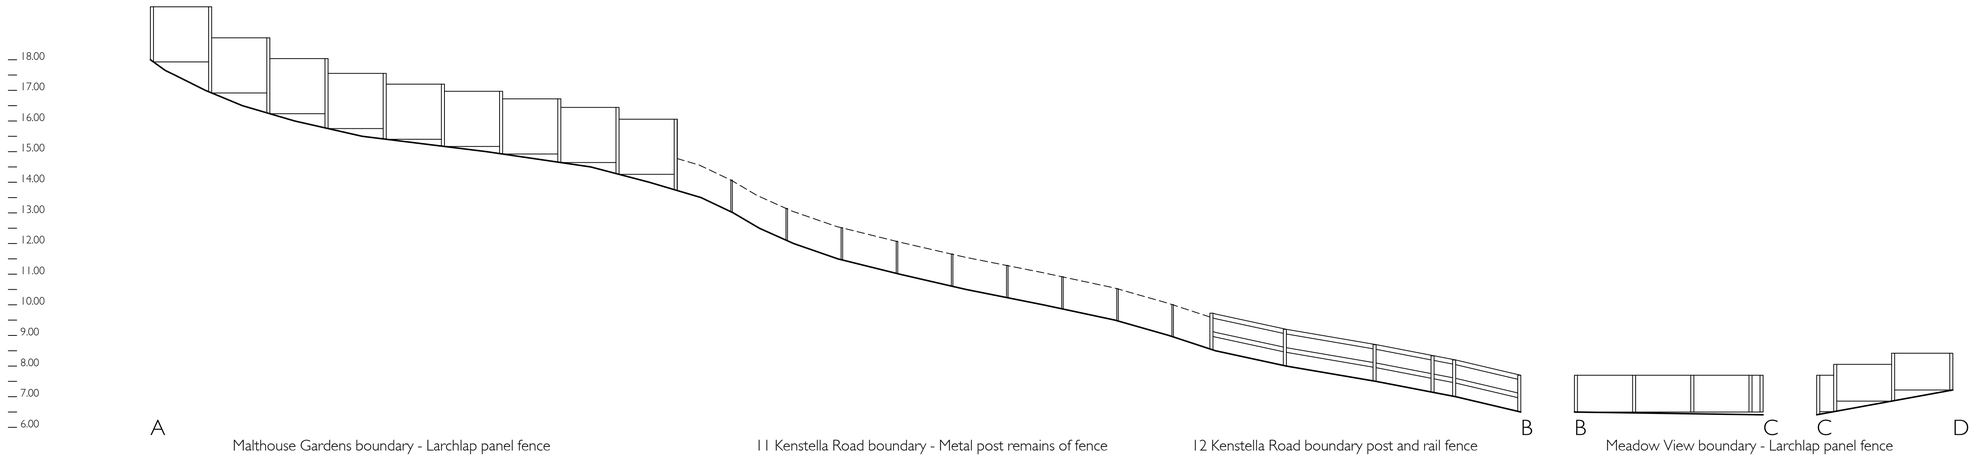

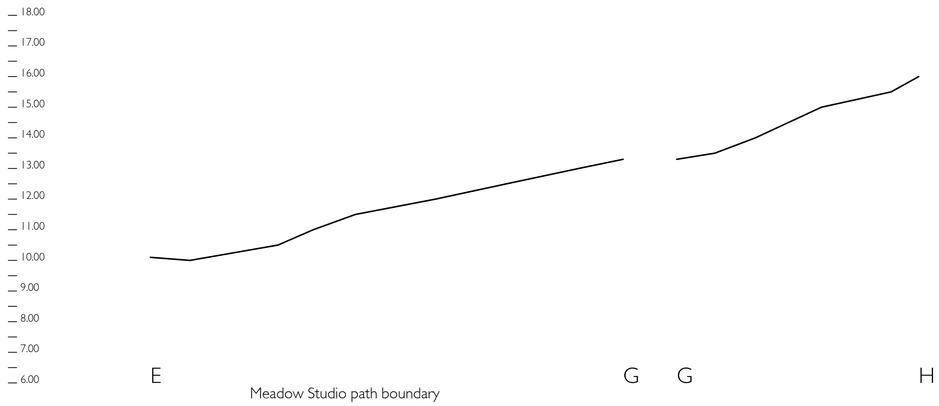

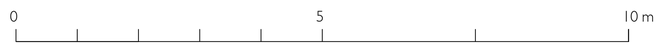

Revision	Date	Description	Drawn

Architect

Rolfe Kentish architect Ltd
52 St Barnabas Road Cambridge CB1 2DE
mail@kentish.net 07785 785656

Client

Borlase Smart John Wells Trust
Porthmeor Studios, Back Road West, St Ives, Cornwall TR26 1NG
admin@bsjwtrust.co.uk 01736 339339

Project

Anchor Studio - Repair & renovation

The Meadow, Trewarveneth, Newlyn TR18 5JJ

Drawing title

Site boundary fencing - Existing

Scale	Date
1:100 at A1	14/07/21
Drawn	**Checked**
RK	POF
Drawing number	**Revision**
AS 06	-