Scale 1:100:

0 1 2 3 4 5 10 m

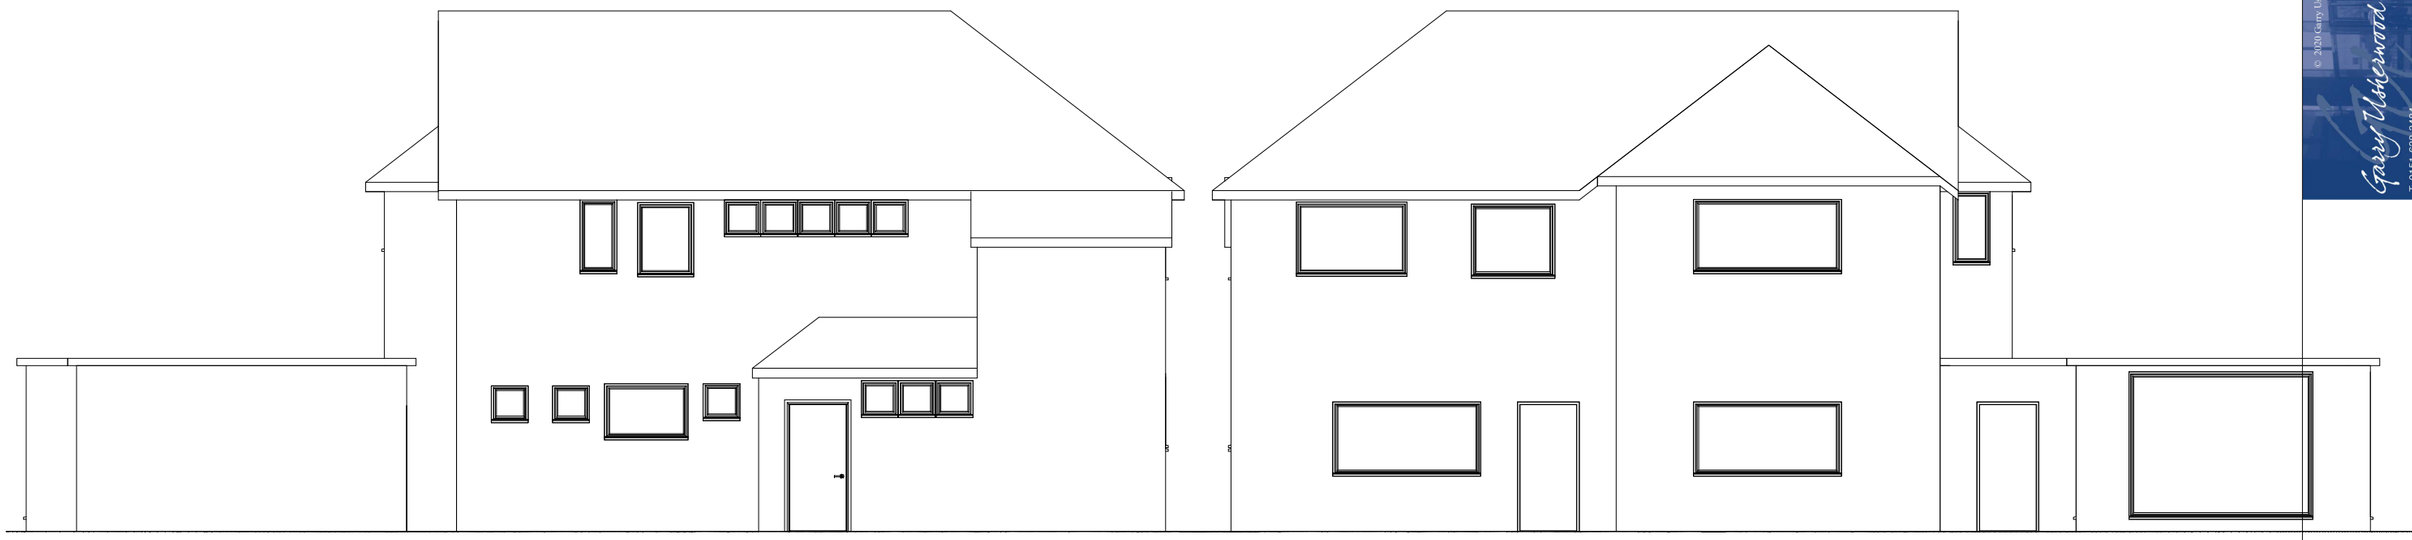

1 NW Elevation
1 : 100

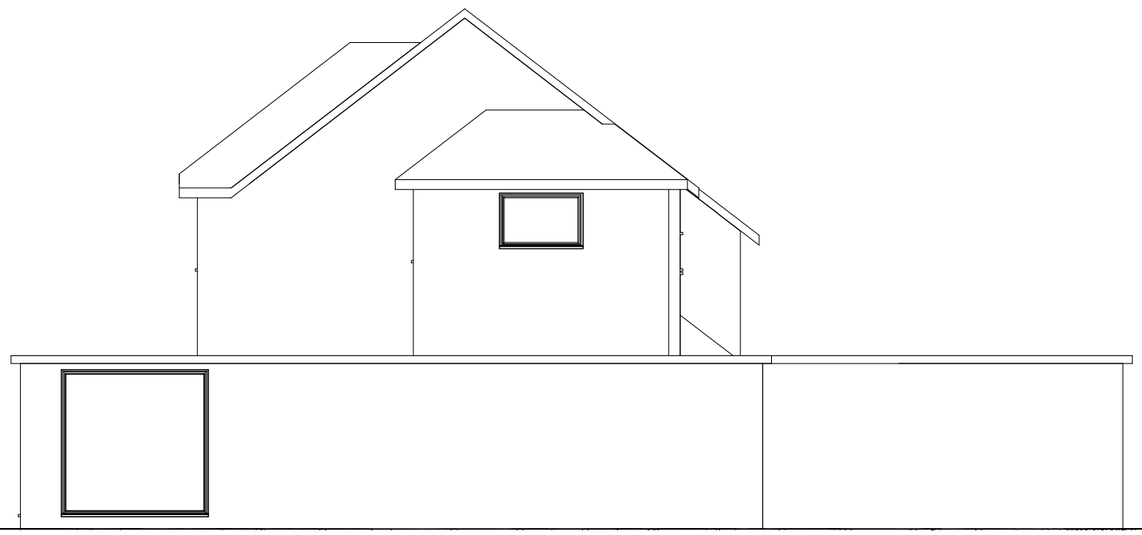

2 NE Elevation
1 : 100

3 SE Elevation
1 : 100

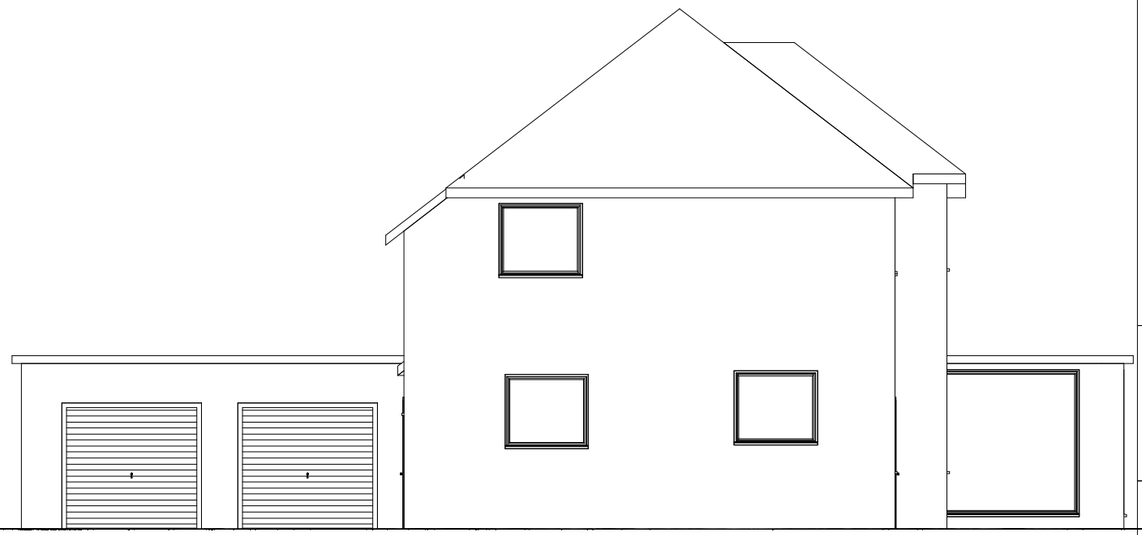

4 SW Elevation
1 : 100

Gary Usherwood Associates Limited
The Old Barn
59 Northcote Road
Wallasey CH45 8LQ
T: 0151 638 3484
E: admin@gualimited.co.uk

© 2020 Gary Usherwood Associates Limited

Rev | Description | Date

Drawing: Existing Elevations

Project: 6 Chantry Walk Heswall

Client: Mr & Mrs Lawrie

Job Reference: 590	Drawing Reference: A001	Revision:	Drawing Status: PLA
Scale: 1 : 100	Sheet Size: A3	Issue Date: 01/01/21	Drawn By: GU