MATERIALS

EXISTING OUTER BRICK WALL TO REMAIN AS EXISTING – NO WORKS PROPOSED TO THESE AREAS.

EXISTING WHITE MCM WALLING (TOP FLOOR) TO BE REPLACED WITH NEW RAINSCREEN CLADDING SYSTEM TO MATCH THE EXISTING COLOUR AND ARRANGEMENT AS CLOSELY AS POSSIBLE.

EXISTING WHITE ALUMINIUM SPANDREL PANELS WITHIN CURTAIN WALLING TO BE REPLACED TO MATCH EXISTING COLOUR AS CLOSELY AS POSSIBLE. CURTAIN WALL CAPPINGS TO BE REPLACED.

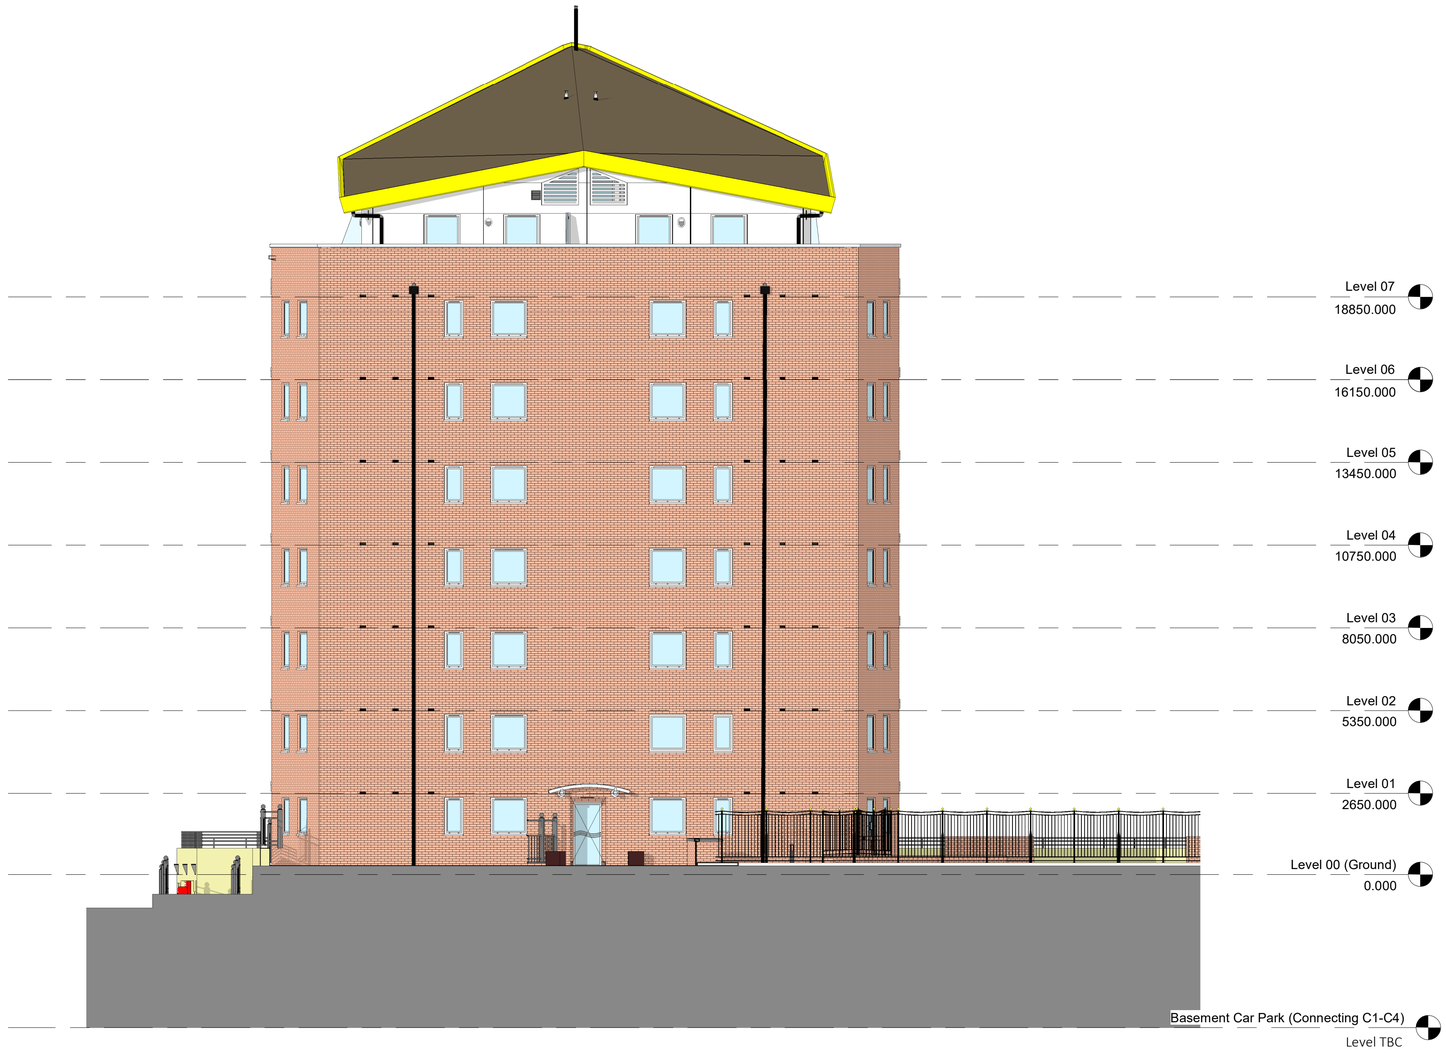

MATERIAL ELEVATION B.
1 : 100

AMENDMENTS

Rev No.	Date	Drawn by	Checked by	Description
S01	20/07/2021	SM	MP	PLANNING ISSUE

KEY PLAN - NTS

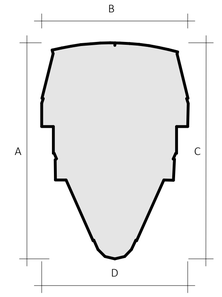

0 1000 3000 5000mm

SCALE 1:100

DO NOT SCALE FOR CONSTRUCTION

BPG
ARCHITECTS + SURVEYORS
ARCHITECTURE - BUILDING SURVEYING
PROJECT MANAGEMENT - COST CONSULTANCY
STUDIOS 1 & 2, OLD KINGS HEAD COURT
11 HIGH STREET, DORKING SURREY RH4 1AR
01306 887070 | WWW.BPG.CO.UK

PROJECT
BLOCKS C1-C4, BASIN APPROACH, LIMEHOUSE, LONDON, E14 7JA & E14 7JB

CLIENT
LIMEHOUSE EAST MANAGEMENT LTD., HOWE'S FARM, PILGRIMS HATCH, ESSEX, CM15 0SG

FOR
SPATIAL CO-ORDINATION

SCALE
1 : 100@A1

TITLE
BLOCKS C2 & C3 - PROPOSED MATERIAL ELEVATIONS B

DRAWING N°
4263C-BPG-XX-XX-DR-A-2146-S01

PROJECT N° ORIGINATOR ZONE LEVEL DOC TYPE DIS DRG N° REV