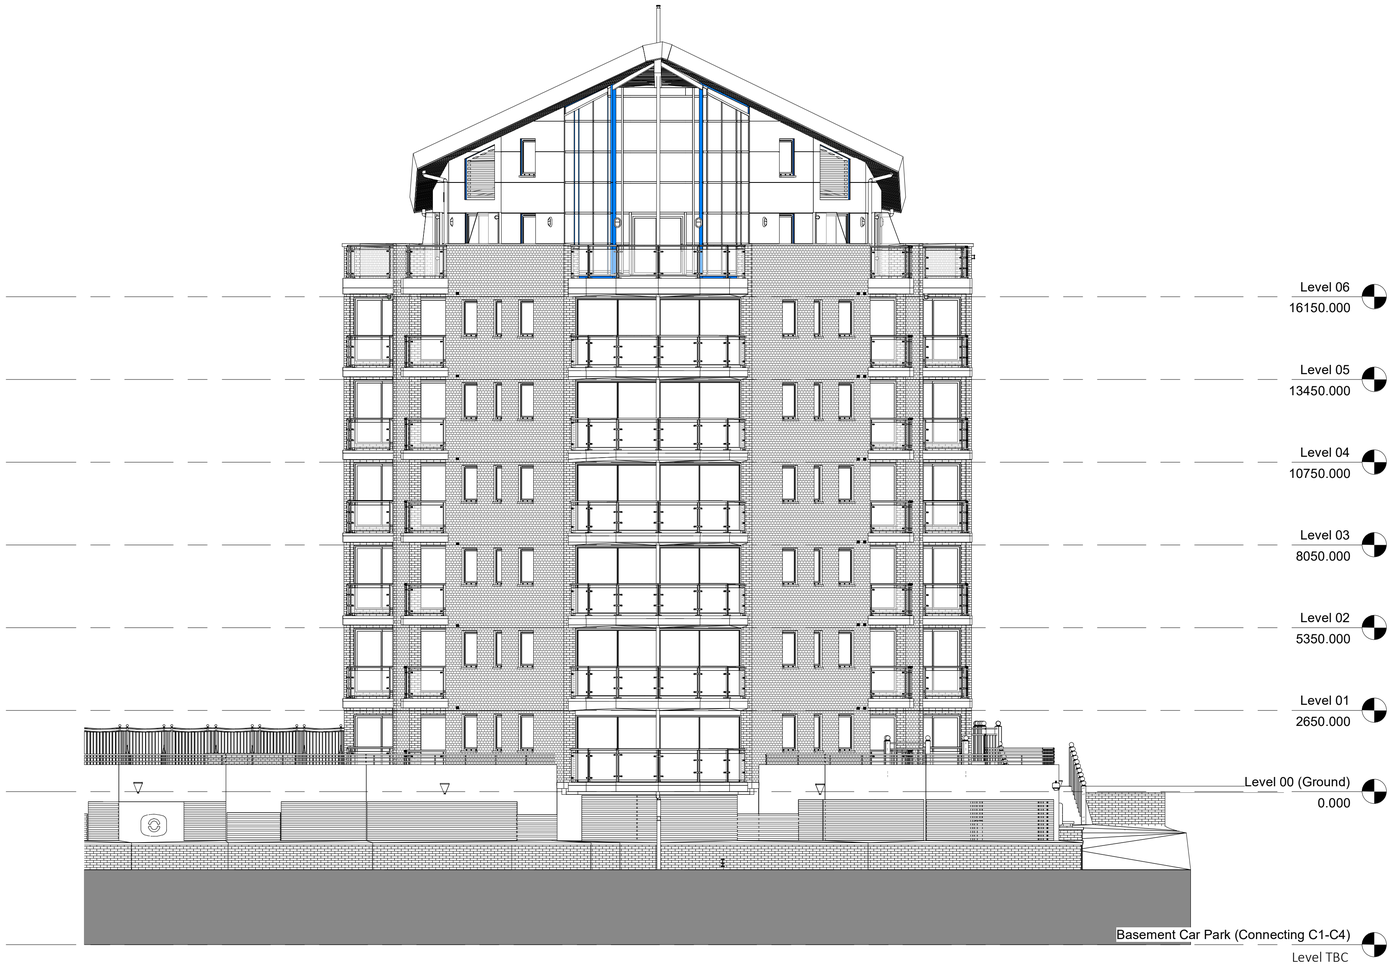

PROPOSED ELEVATION D
1 : 100

AMENDMENTS

Rev No.	Date	Drawn by	Checked by	Description
S01	15/07/2021	PS	MP	PLANNING ISSUE

KEY PLAN - NTS

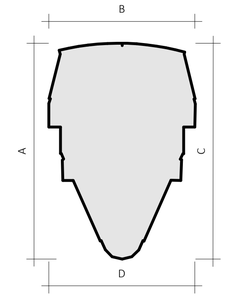

0 1000 3000 5000mm

SCALE 1:100

DO NOT SCALE FOR CONSTRUCTION

BPG
ARCHITECTS + SURVEYORS
ARCHITECTURE - BUILDING SURVEYING
PROJECT MANAGEMENT - COST CONSULTANCY
STUDIOS 1 & 2, OLD KINGS HEAD COURT
11 HIGH STREET, DORKING SURREY RH4 1AR
01306 887070 | WWW.BPG.CO.UK

PROJECT
BLOCKS C1-C4, BASIN APPROACH, LIMEHOUSE, LONDON, E14 7JA & E14 7JB

CLIENT
LIMEHOUSE EAST MANAGEMENT LTD., HOWE'S FARM, PILGRIMS HATCH, ESSEX, CM15 0SG

FOR
SPATIAL CO-ORDINATION

SCALE
1 : 100@A1

TITLE
BLOCKS C1 & C4 - PROPOSED ELEVATION D

DRAWING N°
4263C-BPG-XX-XX-DR-A-2124-S01

PROJECT N° ORIGINATOR ZONE LEVEL DOC TYPE DIS DRG N° REV