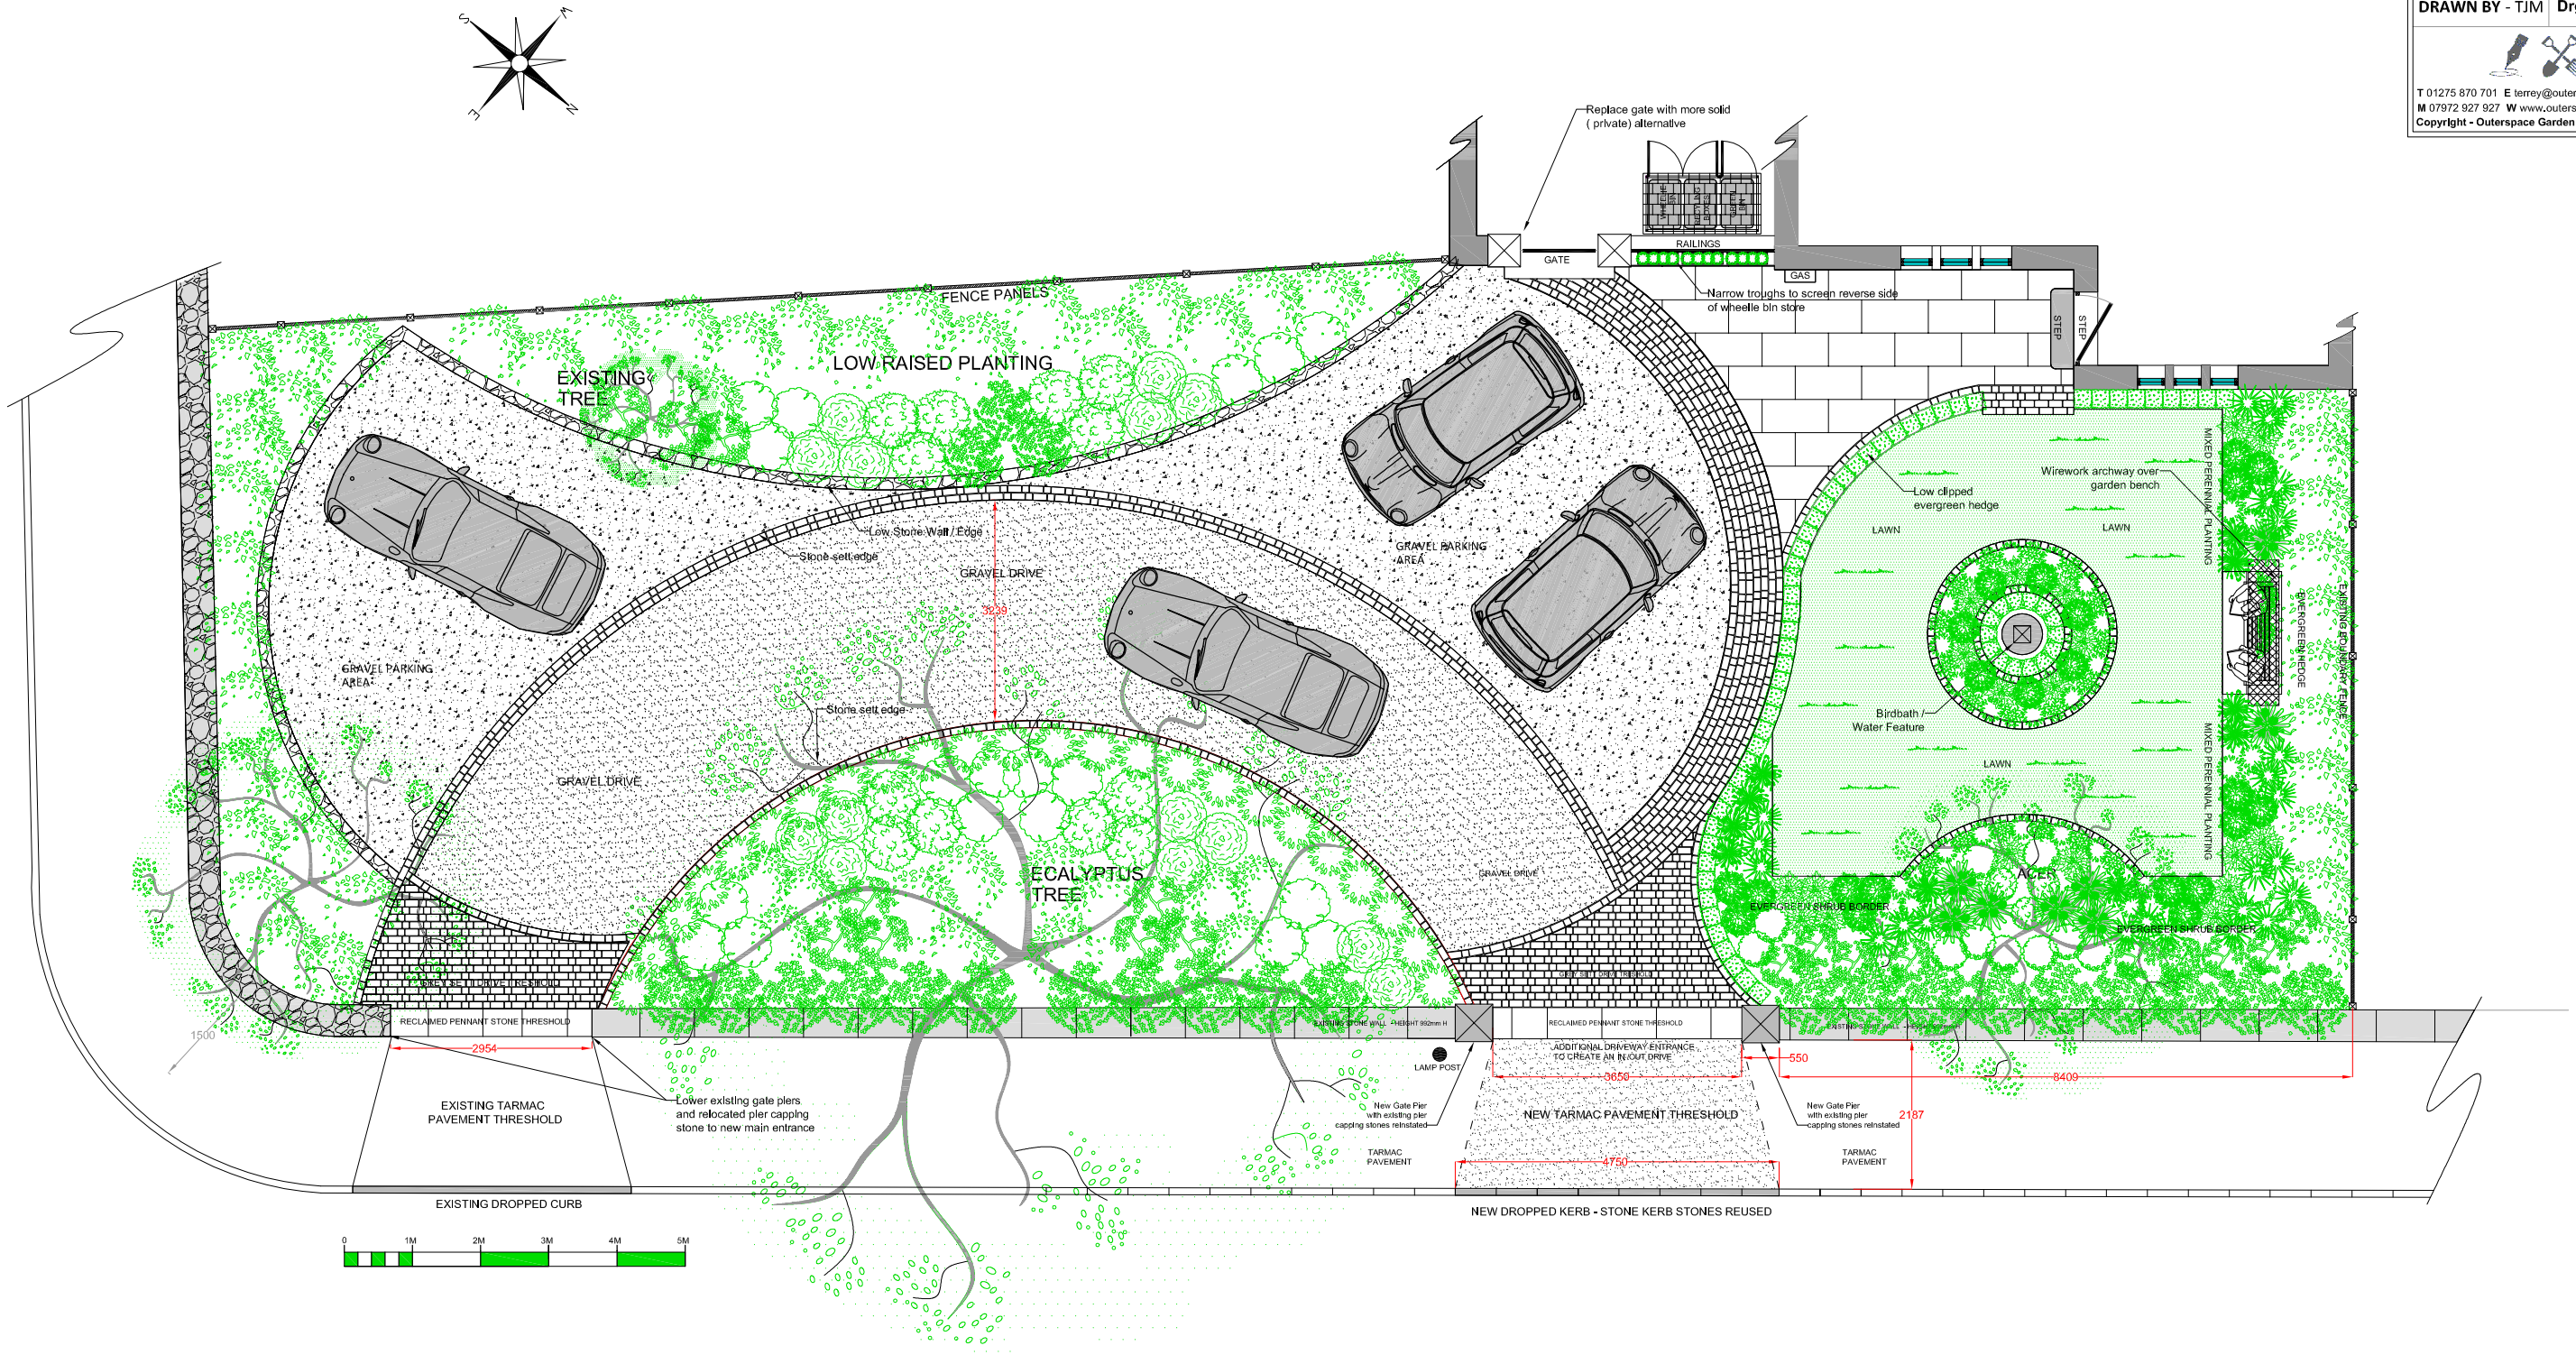

outerspace
creative landscaping

CLIENT- Ali & Rachel Wiles

DRAWING TITLE -Proposed Driveway and Front Garden

SITE - - Severn Lawn, 47 Cambridge Road, Clevedon, North Somerset BS21 7HB

SCALE -1:100@A3 **DATE : 21.06.21**

DRAWN BY - TJM **Drg. No.** ARW-03

T 01275 870 701 **E** terrey@outerspacegardens.co.uk
M 07972 927 927 **W** www.outerspacegardens.co.uk
Copyright - Outerspace Garden Design & Build Ltd.