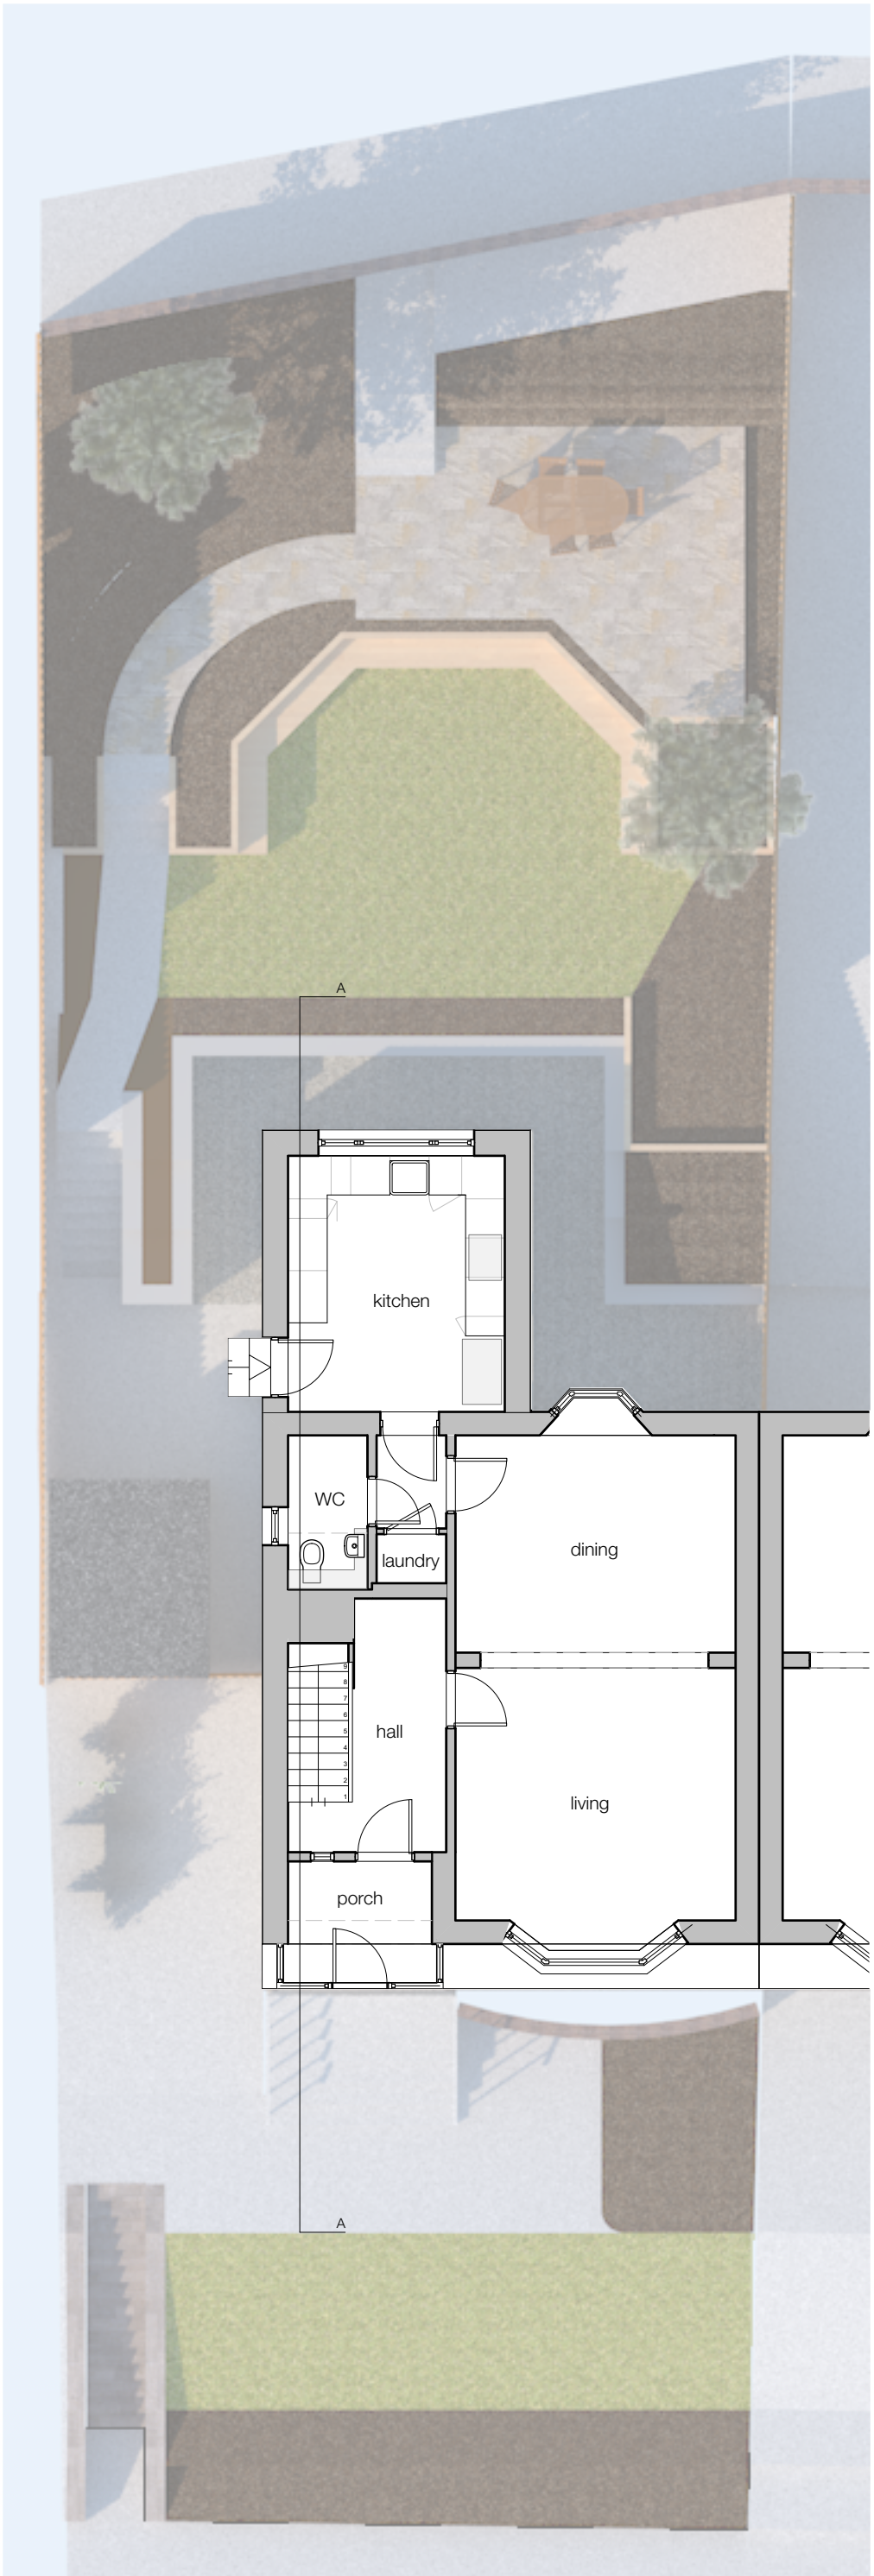

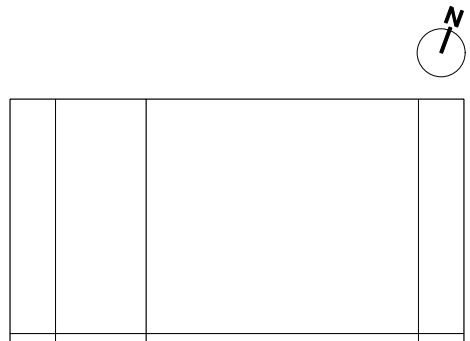

Rev	Date	Note	By

Status

PLANNING

DO NOT SCALE FROM DRAWING

All dimensions to be checked on site prior to the start of any work and any discrepancies notified in writing.

Refer to Engineers' drawings for all structural, heating, lighting, power, drainage and ventilation information.

All building works to comply in all respects to current Building Standards for country in which site is located.

All electrical work to be carried out in accordance with the latest edition of the Institute of Electrical Engineers Regulations and to the approval of the Local Authority.

All drainage work to be carried out in consultation with the Local Authority Inspectors and to be tested to the satisfaction of the Local Authority.

139 Stockwell Street | Glasgow | G1 4LR | 0141 553 1103
info@do-architecture.co.uk | www.do-architecture.co.uk

Job Title

40 Weymouth Drive

Drawing Title

Level 0 as Existing

Scale	Page	Drawn by	Checked by
1:100	ISO A3	JW	AS

Job No.	Drawing No.	Revision
(20)27	(EX)10	

0 5m 10
1:100