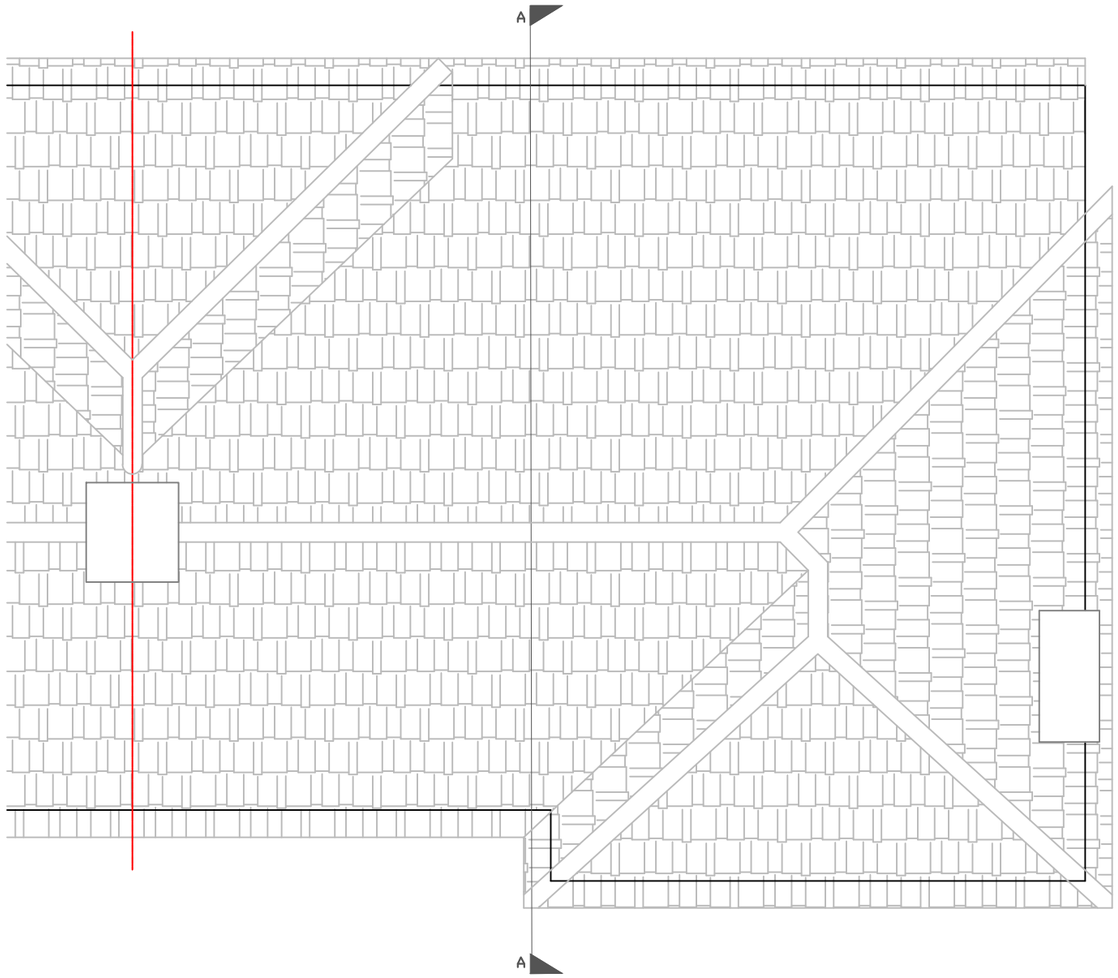

ROOF PLAN

1 0 1 2 3 4 5
SCALE 1:100 m

A3

ASSOCIATED DRAWINGS

No.	TITLE

NOTES

1. NO DIMENSIONS ARE TO BE SCALED FROM THIS DRAWING.

SERIAL	DESCRIPTION	AUTH	DATE

AMENDMENTS

PLANNING

CLIENT
Axis Europe Plc,
Tramway House, 3 Tramway,
London, E15 4PN

JOB LOCATION
61 Mount Pleasant Road,
New Malden, KT3 3LA

DRAWING TITLE
Existing Roof Plan

DRAWING No
20-2701-PL-004

SCALE 1:100
DATE 15/12/2020

THOMAS & THOMAS
CHARTERED BUILDING SURVEYORS
201 BOROUGH HIGH STREET
LONDON, SE1 1JA
TEL: 020 7060 1899
EMAIL: joe@ttsurveyors.com

DRAWN BY: MN
CHECKED: JM
SIG.