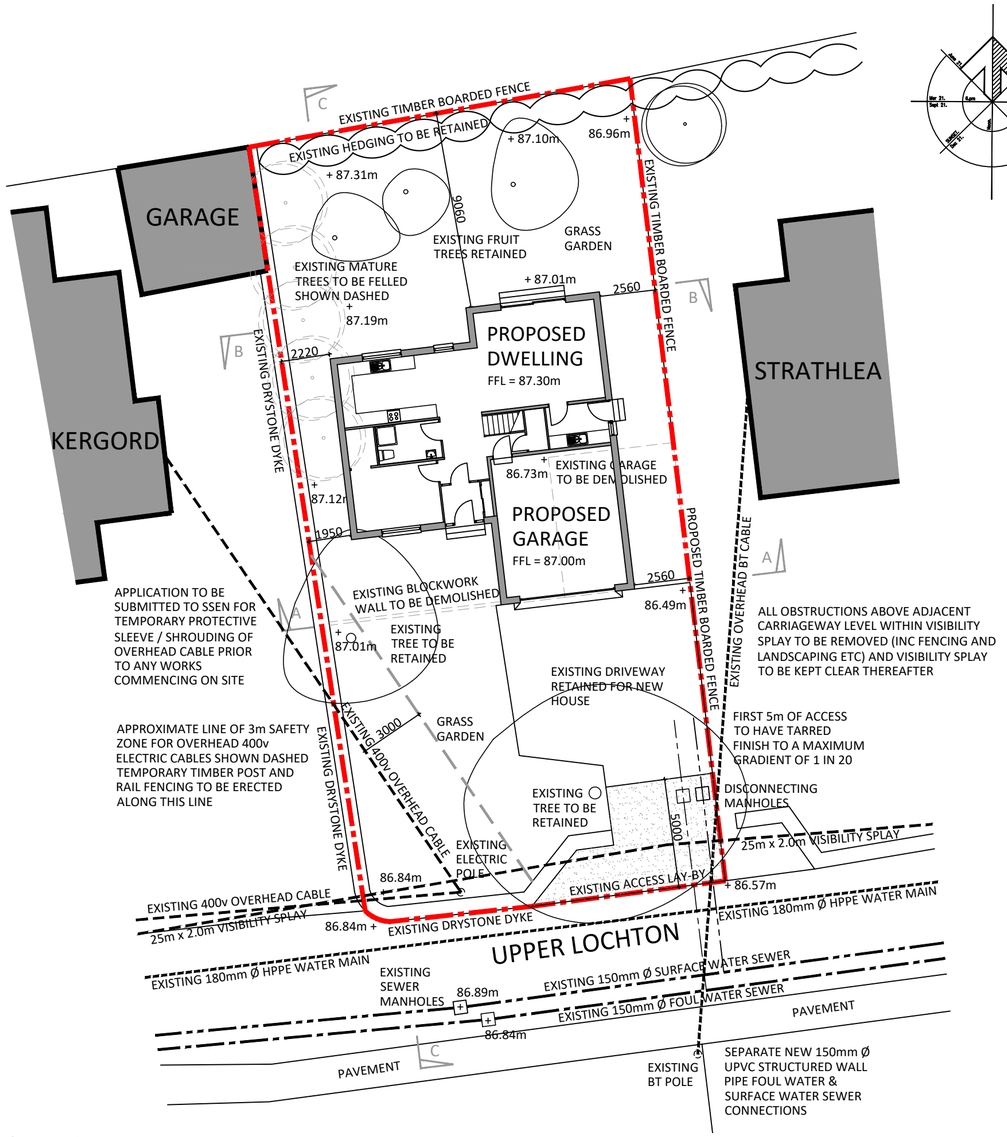

SITE PLAN
SCALE 1:200

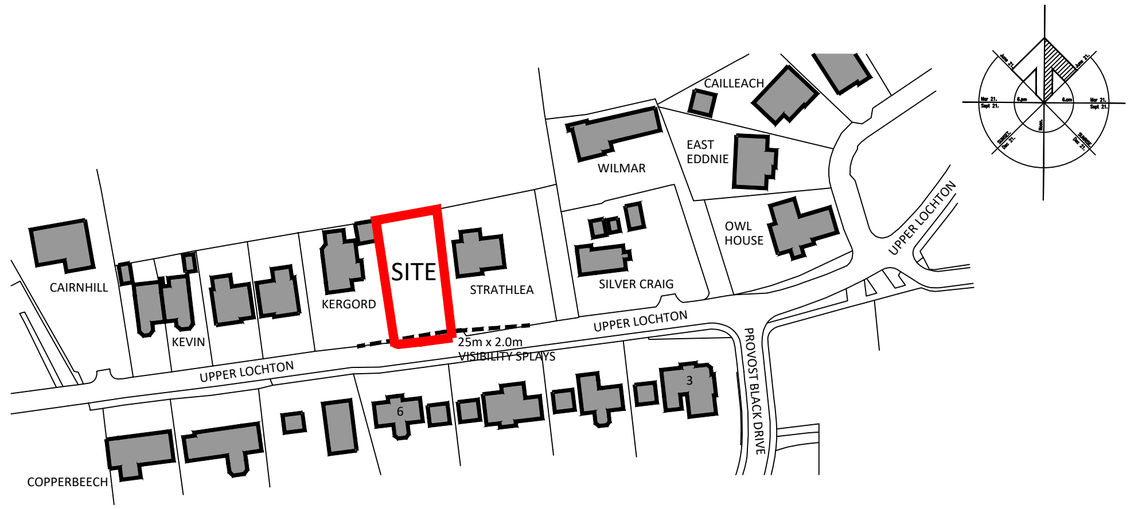

SITE LOCATION PLAN
SCALE 1:250

SITE SECTION A-A
SCALE 1:200

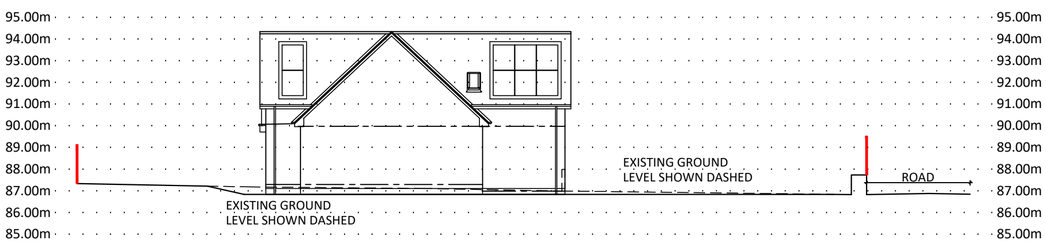

SITE SECTION C-C
SCALE 1:200

SITE SECTION B-B
SCALE 1:200

THE COPYRIGHT OF THIS DRAWING IS THE PROPERTY OF CALEDONIA HOMES (SCOTLAND) LTD AND MUST NOT BE COPIED OR REPRODUCED WITHOUT WRITTEN CONSENT

PLEASE CONTACT CALEDONIA HOMES SHOULD YOU REQUIRE ANY ADDITIONAL DETAILS / DIMENSIONS NOT SHOWN ON THIS DRAWING - DO NOT SCALE

Revision Number	Date	Drawn By	Comments
D	22/07/21	DC	Client amendments
C	19/07/21	DC	Client amendments
B	19/07/21	DC	Client amendments
A	13/07/21	DC	Client amendments

CALEDONIA HOMES
Home Builders by Design

PROJECT
PROPOSED DWELLING
SITE ADJ TO STRATHLEA
UPPER LOCHTON
BANCHORY
AB31 4ES

CLIENT
Mr & Mrs MERCHANT

Drawing Title
SITE PLANS

Scale	Date
AS NOTED	JULY 2021
Drawn By	Dwg No.
DC	1647 - 200

Caledonia House, Castle Street, Castle Road Ind Est,
Ellon, Aberdeenshire, AB41 9RF
Tel: 01358 721661 Fax: 01358 722955
E-mail: sales@caledonia-homes.co.uk