0 1 2 3 4 5

Scale in metres

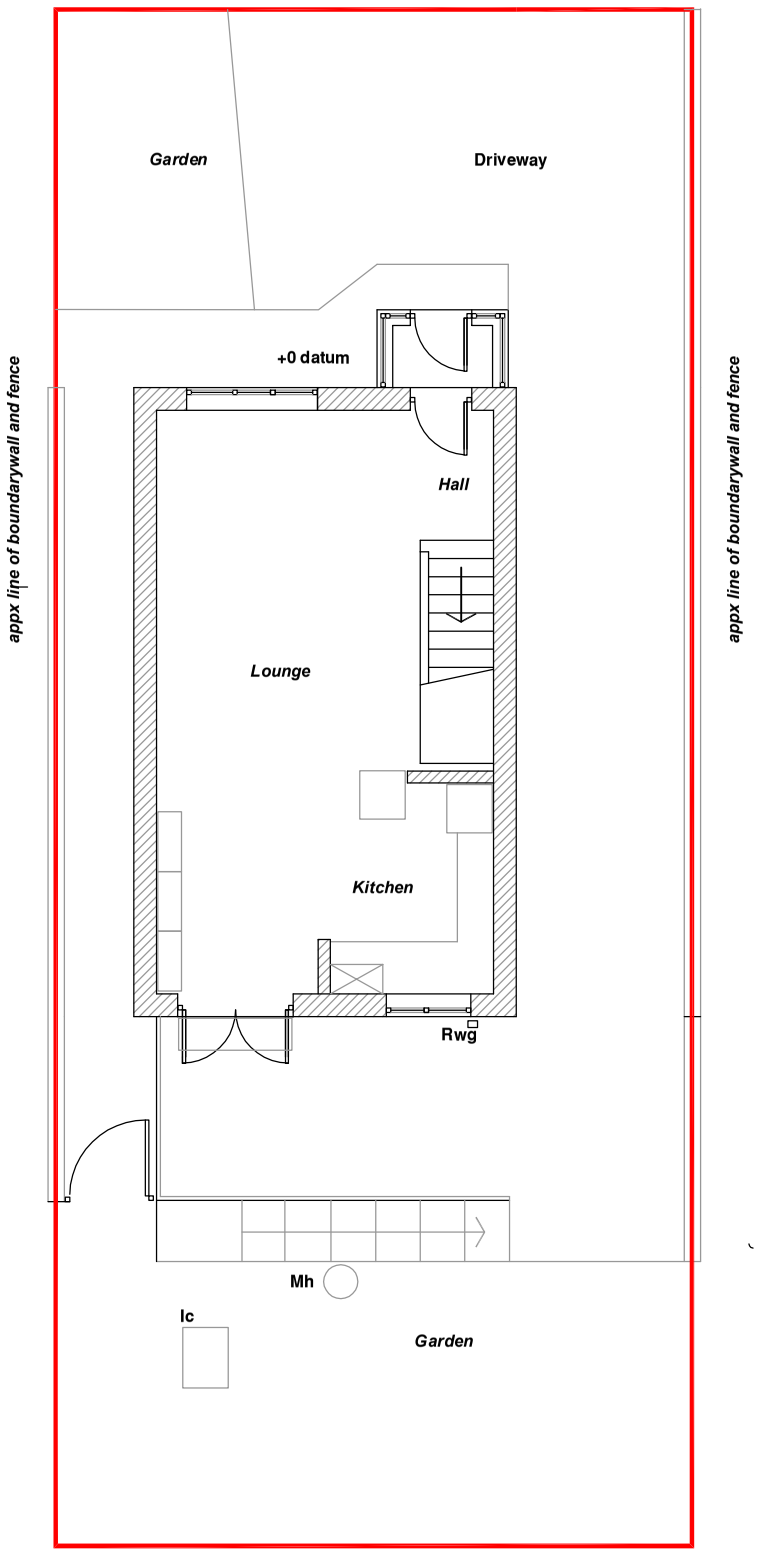

Existing Ground Floor Plan

For Block Plan see Dwg Pl Pr 03

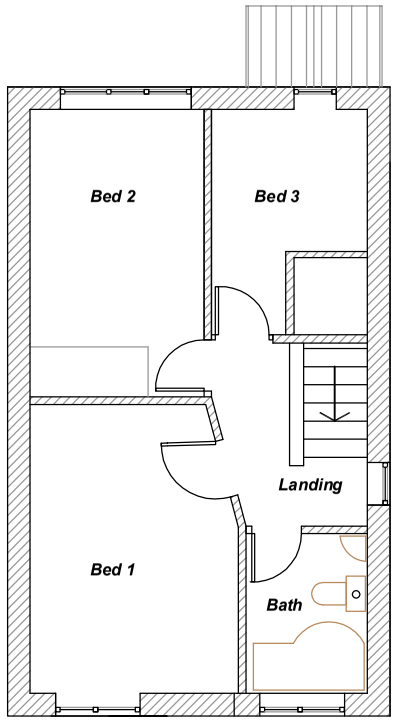

Existing First Floor Plan

Existing Elevation to Frontage North

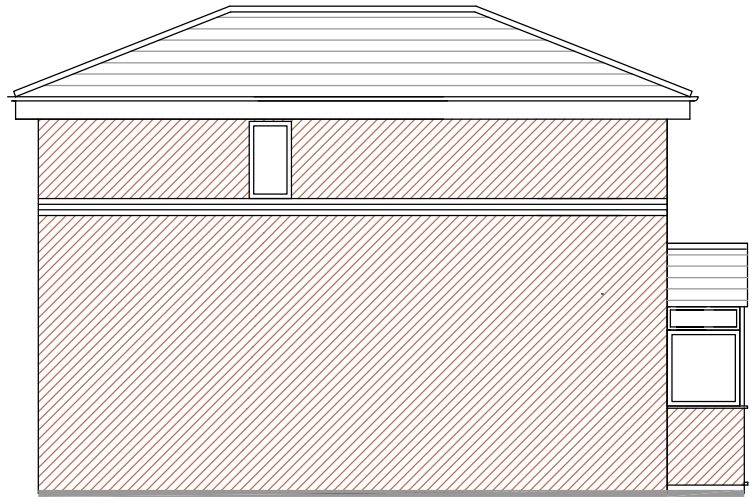

Existing Elevation to West

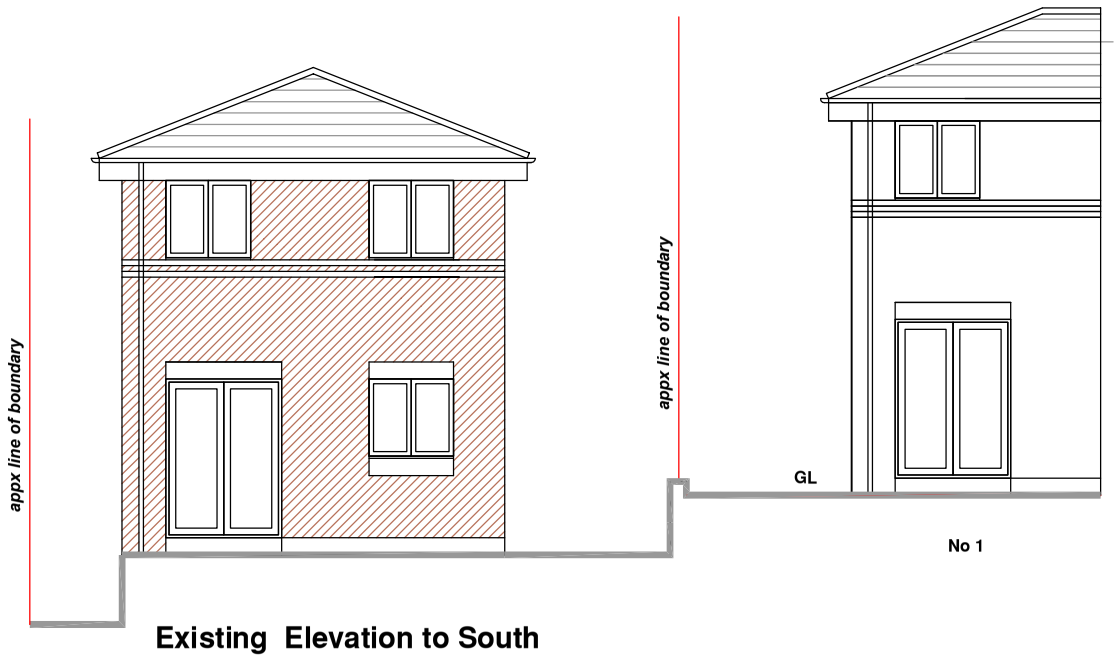

Existing Elevation to South

Notes;

Do not scale this drawing , all measurements to be taken on site and confirmed prior to any construction taking place.
This Drawing is for Planning Application Purposes only. Materials existing and proposed as Application Documents.

Indicates approx line of curtilage boundary.

Notes;

This Drawing is to be read in conjunction with Drawings ; RM Pl Ex 01; RM Pl Pr 01 ; RM Pl Pr 02 ;RM Pl Pr 03.

tom nolan design

design . architectural services

highcroft, 63 booth rd. waterfoot, rossendale, lancashire, BB4 9BP

t. 01706 417768. m. 07787 516040
e.tomnolandesign@hotmail.co.uk
www.tomnolandesign.co.uk

2 Ryefield Court Haslingden, Lancs, BB4 4BQ

Proposed 2 Storey Side Extension

Drawing

Plans as existing
Ground Floor 1st Floor
Elevations

Jun 2021	Scale 1:100 @A3	Drawn by

Drawing no	Rev
RM / PL Ex 01	