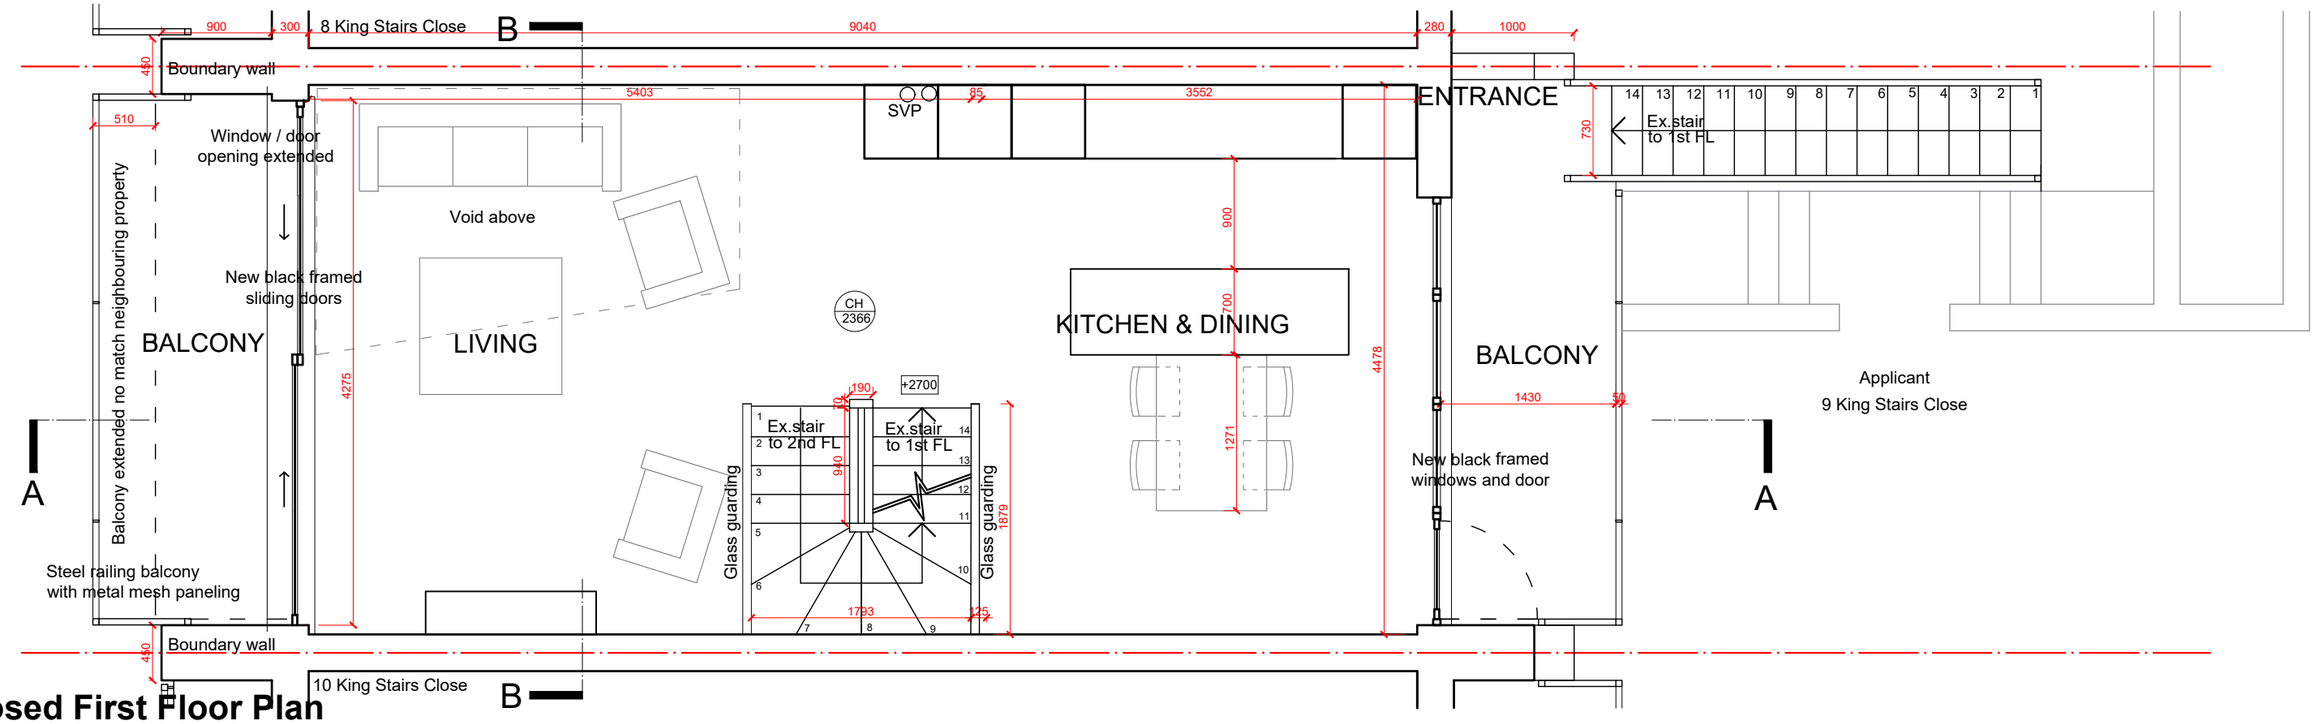

Proposed First Floor Plan

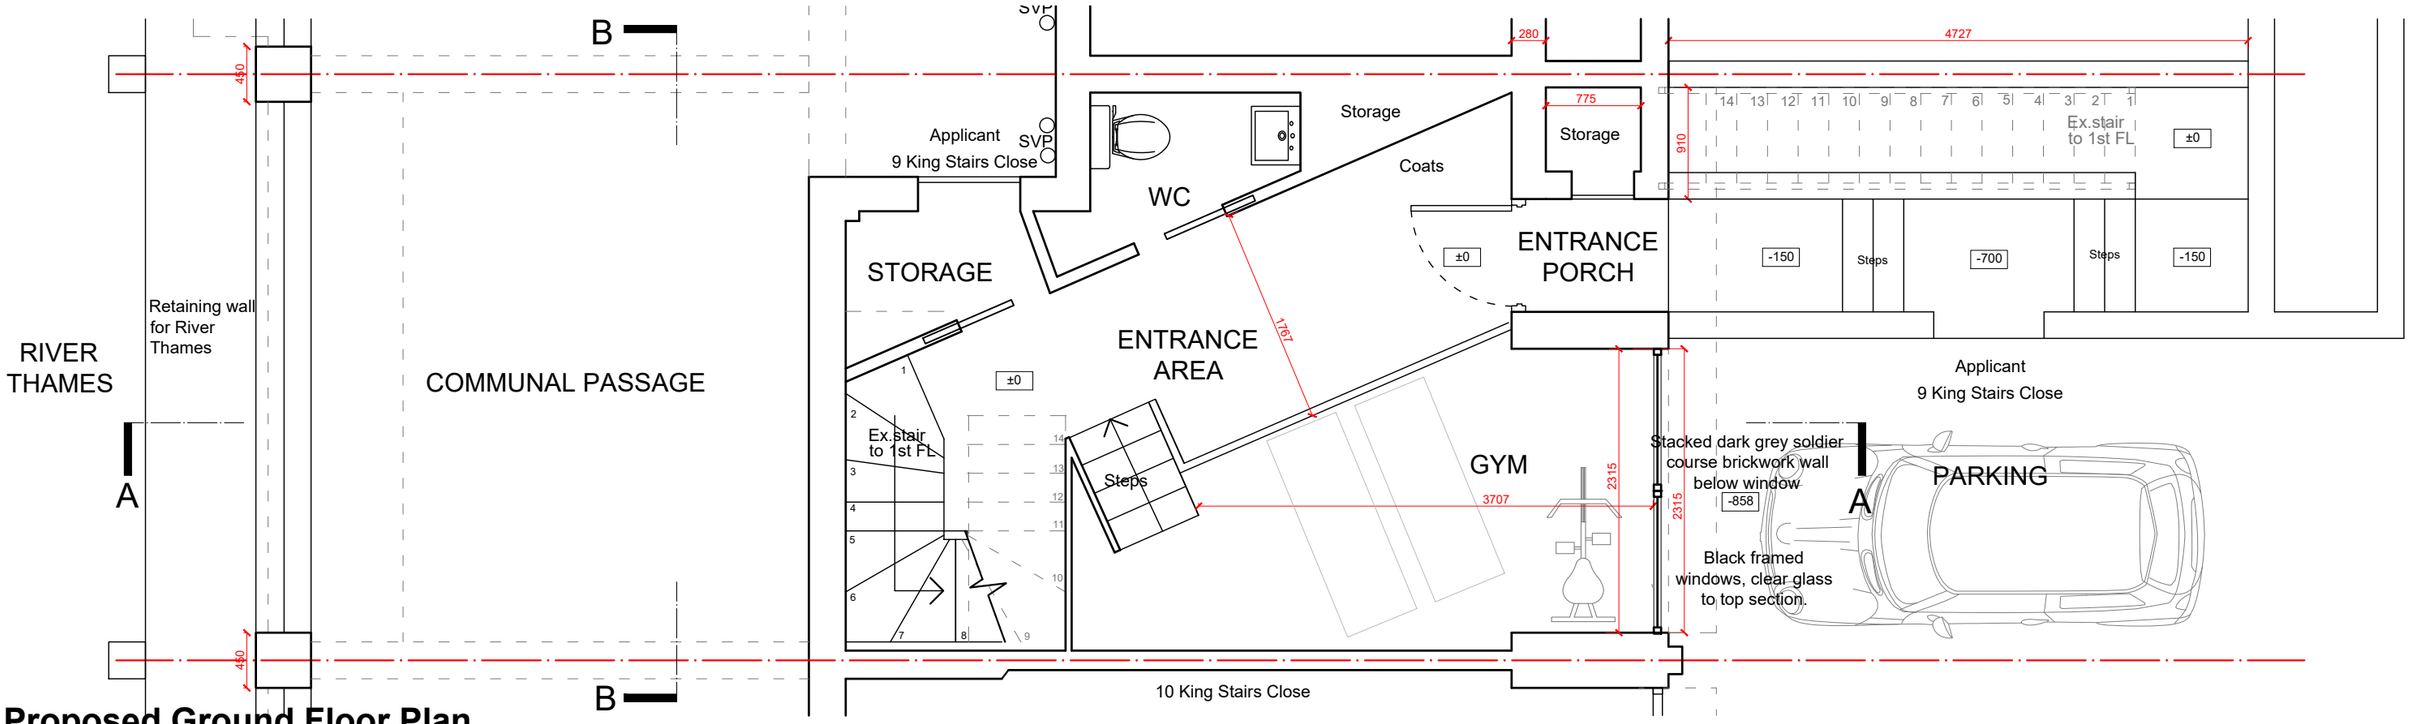

Proposed Ground Floor Plan

General Notes:

This drawing is based on current available information and should not be relied on as accurate measurements of usable space.

This drawing is the property of the fallon architects and Copyright is reserved by them. The drawing is issued on condition that it is not copied or disclosed by or to any unauthorised persons without the prior consent in writing of the fallon architects

Scale: 1:50

0 .5 1 1.5 2m

Legend

Existing elements to be removed or demolished

New works are shown hatched

Project

9 King Stairs Close
SE16 4JF

Title

Proposed Ground and First Floor Plans

fallon architects

Scale 1:50 @ A3	
Drawn by: rc	Date 05/03/2021
Drawing No. P-2101-12	Revision -

Fallon Architects, Tobacco Dock, London E1W 2SF
declanfallon@e1wfarchitecture.com 07920181490
www.fallon-architects.com instagram: fallon_architects