rev	date	description
-	-	-

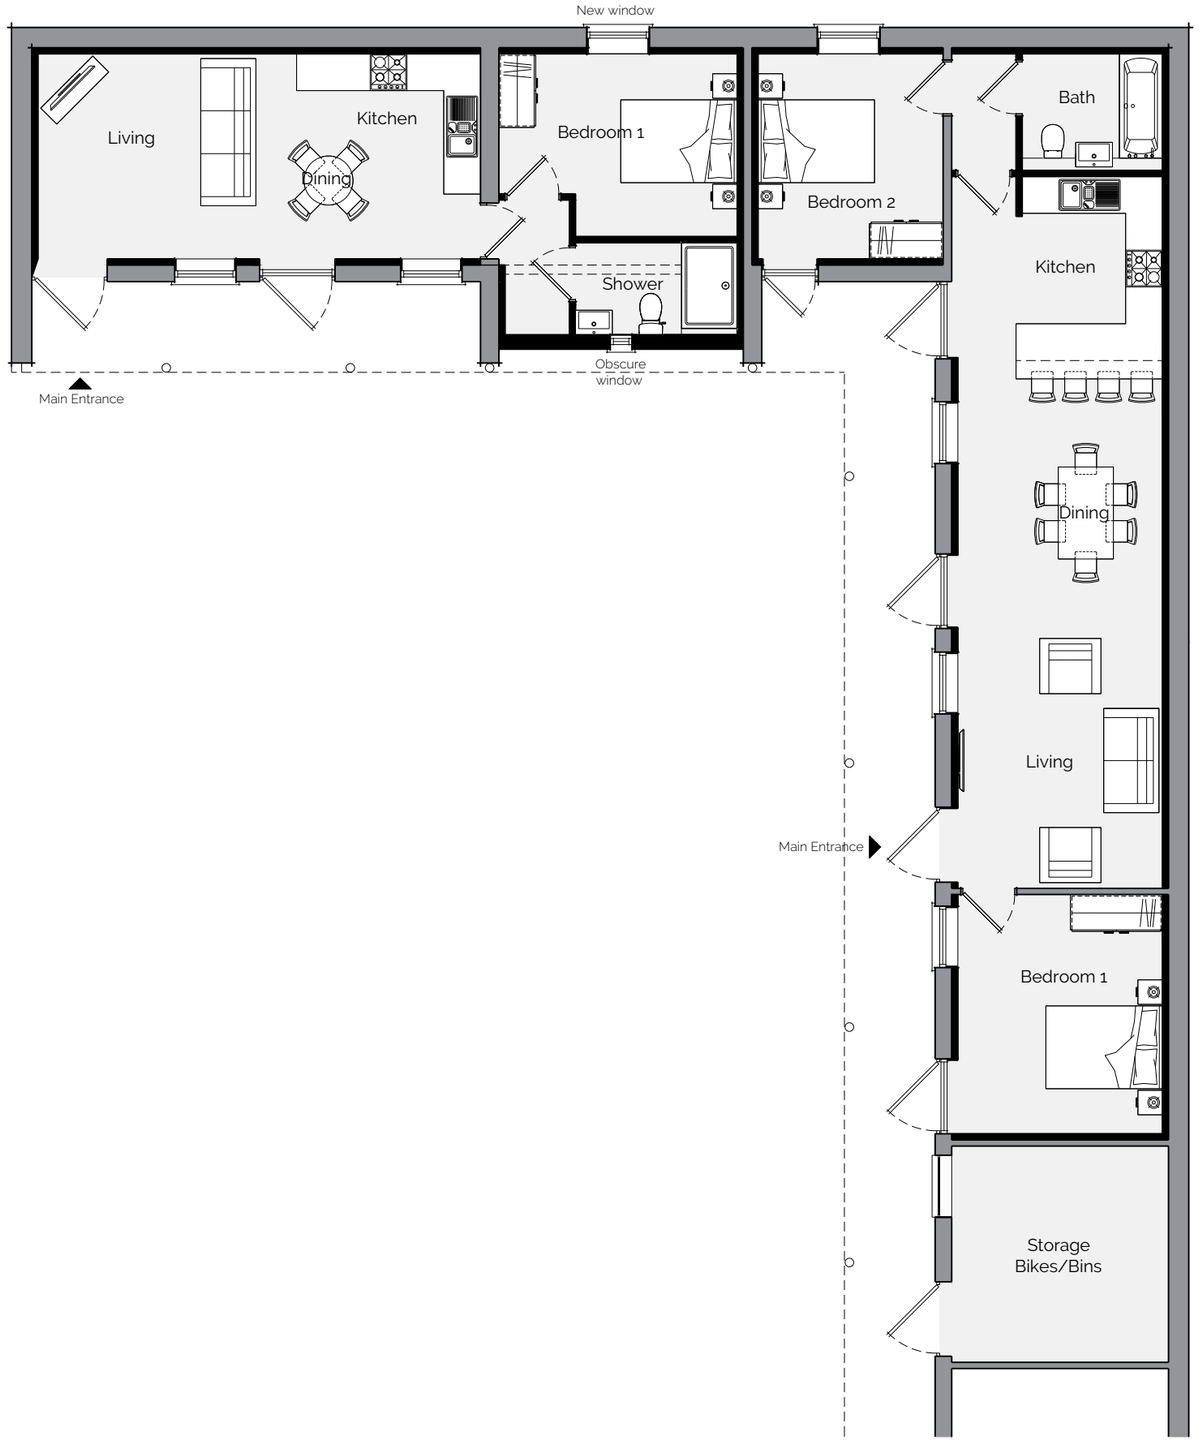

brodie planning associates

Planning ▪ Design ▪ Development

contact
tel: 01242 898368
email: info@brodieplanning.co.uk
web: www.brodieplanning.co.uk

address
The Stables, Manor Farm Courtyard
Southam Lane, Southam,
Cheltenham, Glos, GL52 3PB.

client	ref:
Mr John Aldridge	21.167

project description

Conversion to holiday lets

location

Gable Lands, Lower Oddington, Moreton In Marsh, Gloucestershire, United Kingdom, GL56 0UF

title

Proposed Floor Plans

drawing number	scale	date
21.167-200	1:100 @ A3	June 2021

status

PLANNING

revision

Ø

This drawing is the copyright of Brodie Planning Associates Ltd and should not be reproduced in whole/part or in any other manner unless having received written permission. **NOTES:** do not scale from this drawing (other than for planning purposes), please use figured dimensions only and report and discrepancies immediately. Planning drawings **must not** be used for construction use. Building regulations approval and other statutory consents i.e. party wall agreements, build over notices etc. should be sought where required. The client should become familiar with their duties under The Construction (Design & Management) Regulations (CDM 2015)