APPLICATION BOUNDARY
Site Area = 887 m²

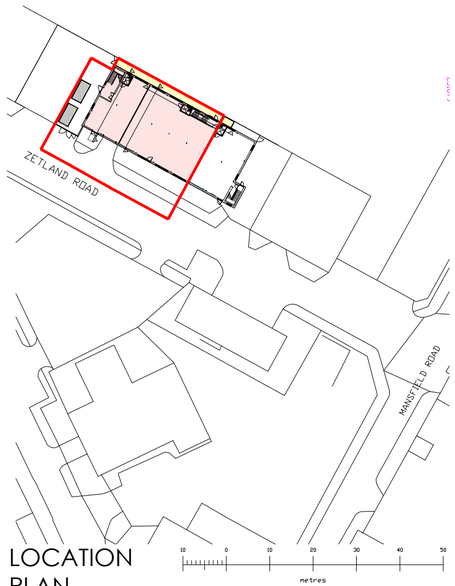

LOCATION
PLAN
AS EXISTING

Scale 1:1000 @ A2

Units 1- 4 : Class 5 Industrial Warehouse/storage use
(UNIT 4 NOT PART OF THIS APPLICATION)

DENOTES APPLICATION BOUNDARY

DENOTES RIGHT OF ACCESS

Ordnance Survey licence 100048957

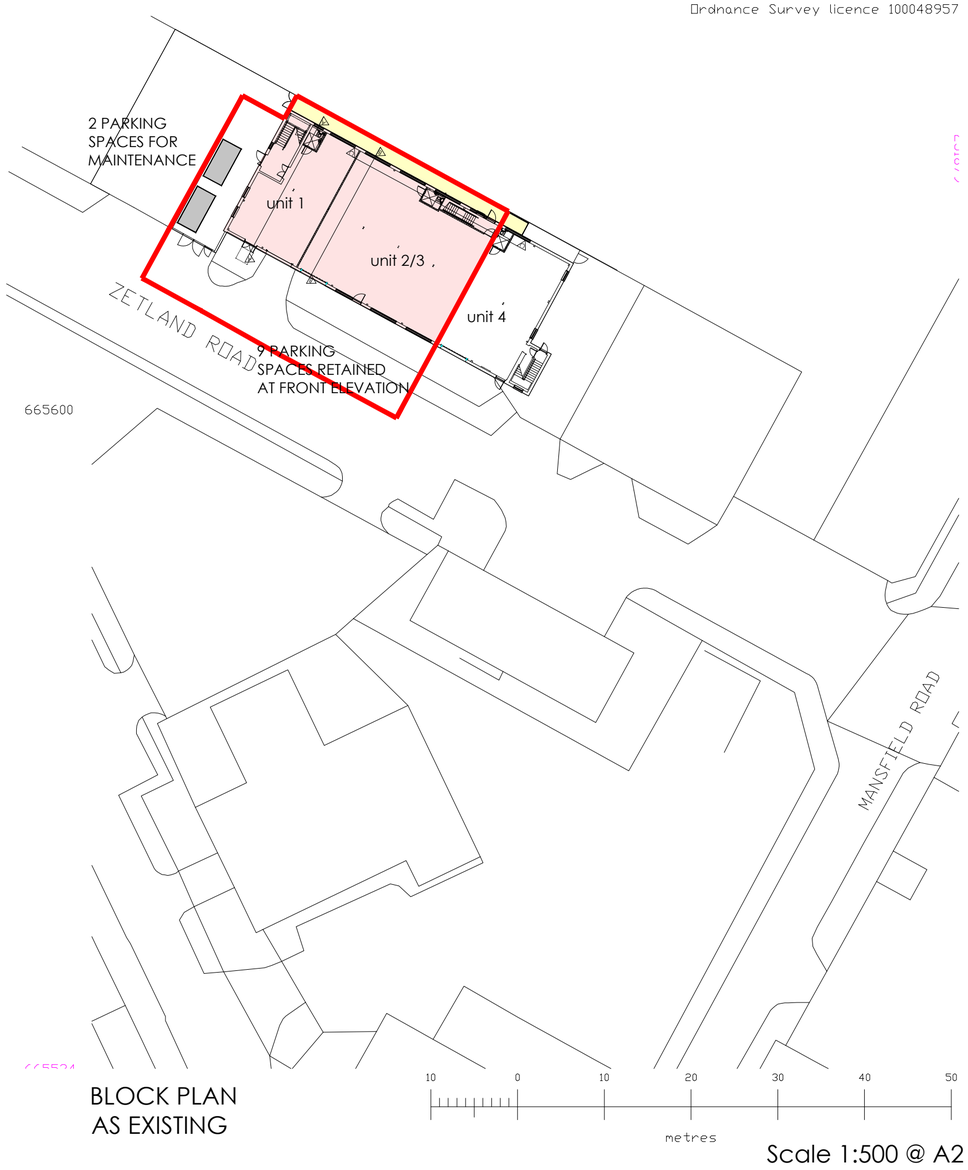

BLOCK PLAN
AS EXISTING

Scale 1:500 @ A2

NOTES ORIGINAL A2

ALL DIMENSIONS TO BE CHECKED ON SITE.
REFER ANY DISCREPANCIES TO ARCHITECT.
THIS DRAWING IS SUBJECT TO COPYRIGHT.
DRAWING TO BE SCALED FROM BY LOCAL AUTHORITIES ONLY.

REVISIONS

SCALE	DATE	DRAWN	CHECKED
as ntd	Jun '21	AJF	CAS

PROJECT
FITOUT/ALTERATIONS AT
UNIT B, 1 ZETLAND ROAD G52
4BW for AMR MOTORCYCLES

DRAWING
LOCATION & BLOCK
PLAN AS EXISTING

DRAWING NUMBER
20-016-10-001

i10 design architects

Suite 3/8
65 Bath Street
Glasgow
G2 2BX
Tel: 0141-353-0054

Architectural Design
Planning Surveying
Landscape
Project Management