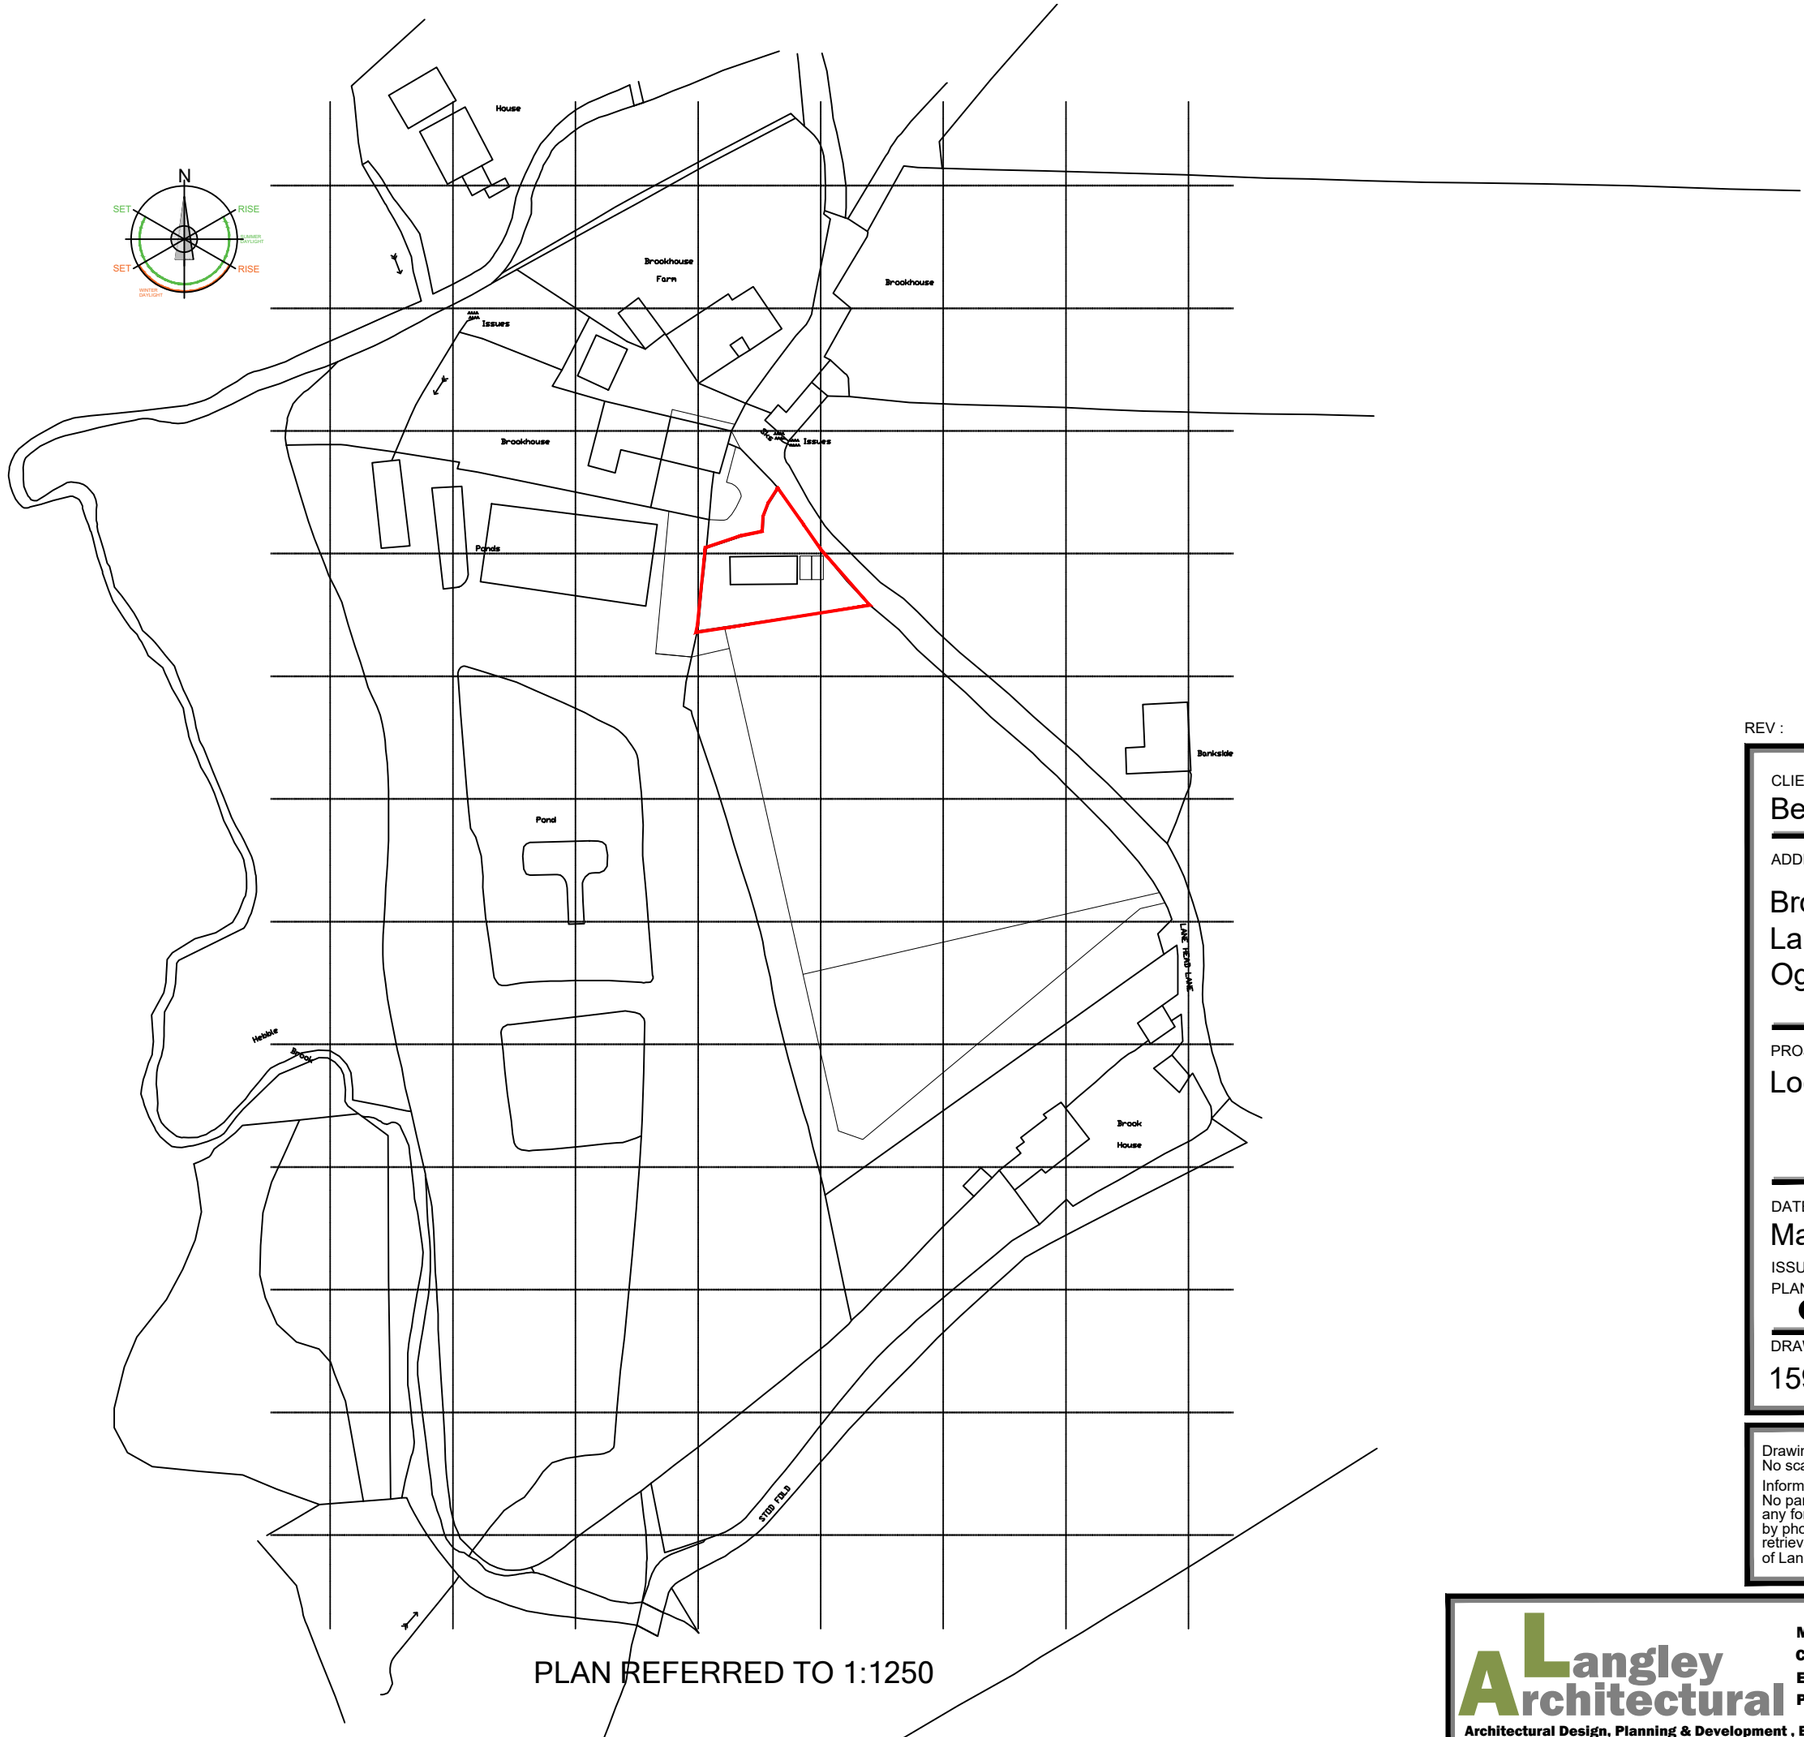

PLAN REFERRED TO 1:1250

Dont Ignore Health & Safety

Think Safe Build it Safe

It Might Just Save Your Life

REV :

CLIENT :

Beevers

ADDRESS :

Brook House Stables
Lane Head Lane
Ogden HX2 8XN

PROJECT :

Location Plan

DATE :

May 2021

ISSUE :

PLANNING: ● B.REGULATIONS: ○ GENERAL: ○

DRAWING REF :	REVISION:	SCALE:
1590-20-007		1-1250 @ A3

Drawings are to scale indicated for planning purposes
No scaling permitted for construction purposes

Information on this drawing is copyright. All rights reserved. No part of this work may be reproduced or transmitted in any form by any means, either electronically, mechanically, by photocopying, recording or otherwise stored in any retrieval system of any nature, without the express consent of Langley Architectural.

Langley Architectural

MR RICHARD LANGLEY, 3 Richmond House,
Caldene Business Park, Mytholmroyd, HX7 5QJ.
EMAIL: langleyarchitectural@gmail.com
PHONE: 01422 883317 - 0778 613 8740

Architectural Design, Planning & Development , Building Regulations, Land Surveys & Setting Out.