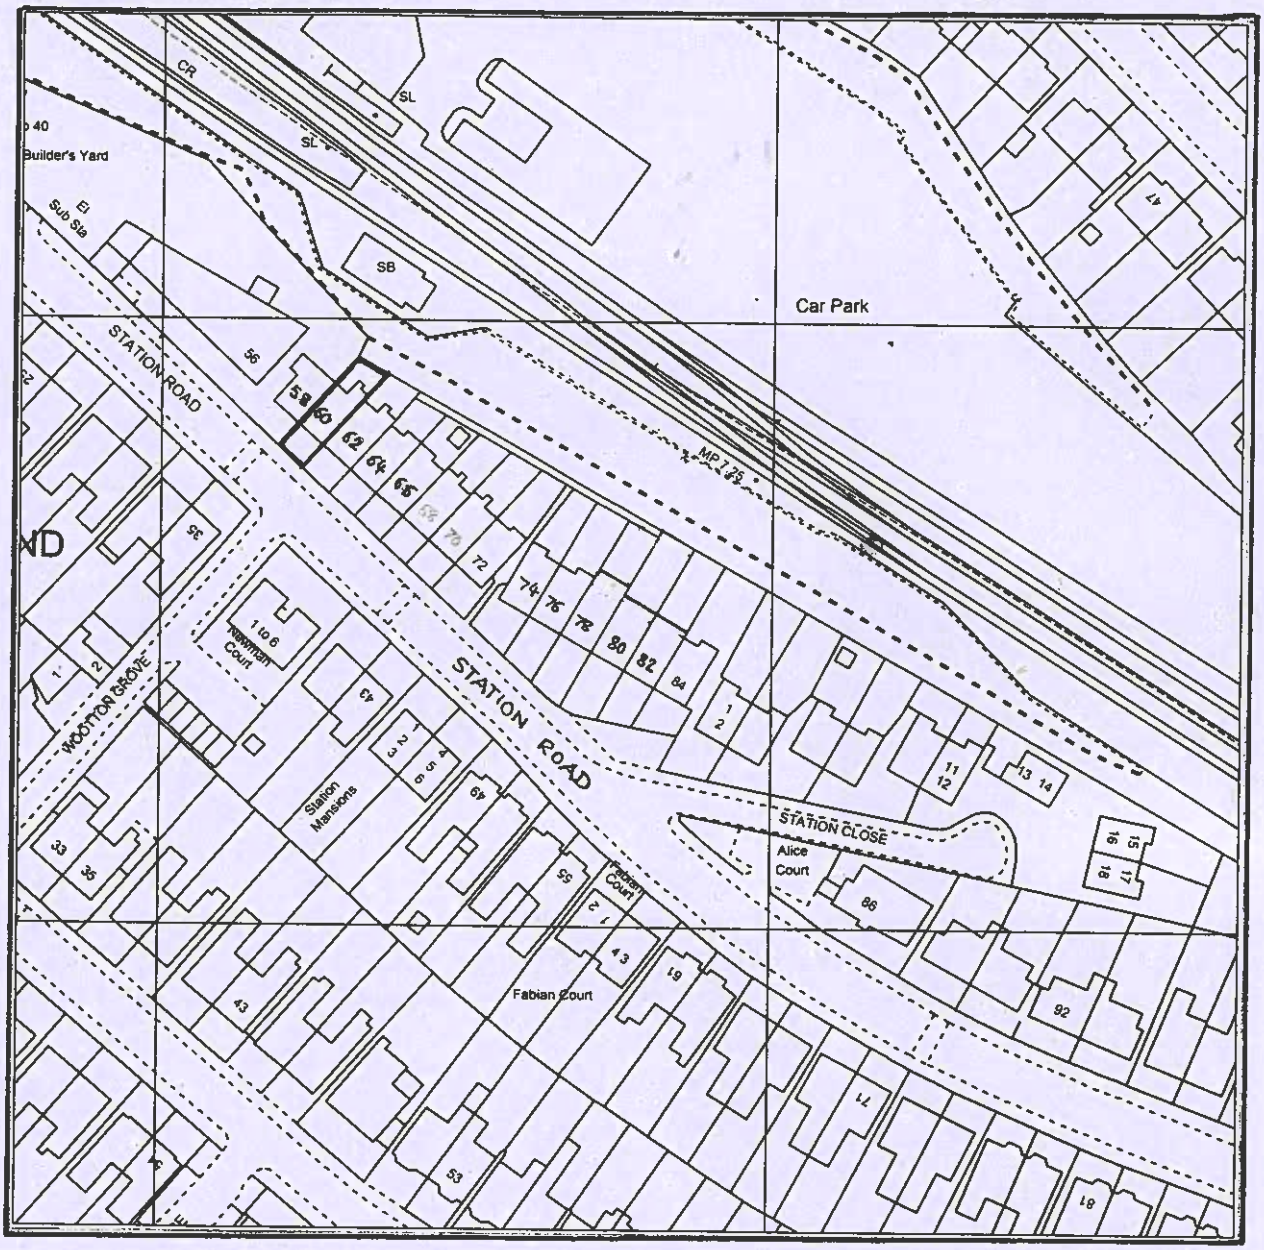

0 10 20 30 40 50m

SCALE BAR

PROJECT

FIRST FLOOR FLAT
60A STATION ROAD, FINCHLEY, N3 2SA

DESCRIPTION

LOCATION PLAN

SCALE 1:1250 @A4

DRAWN SV

DATE JULY 2021

DRAWING NO SV554/P/01

REV

© Copyright