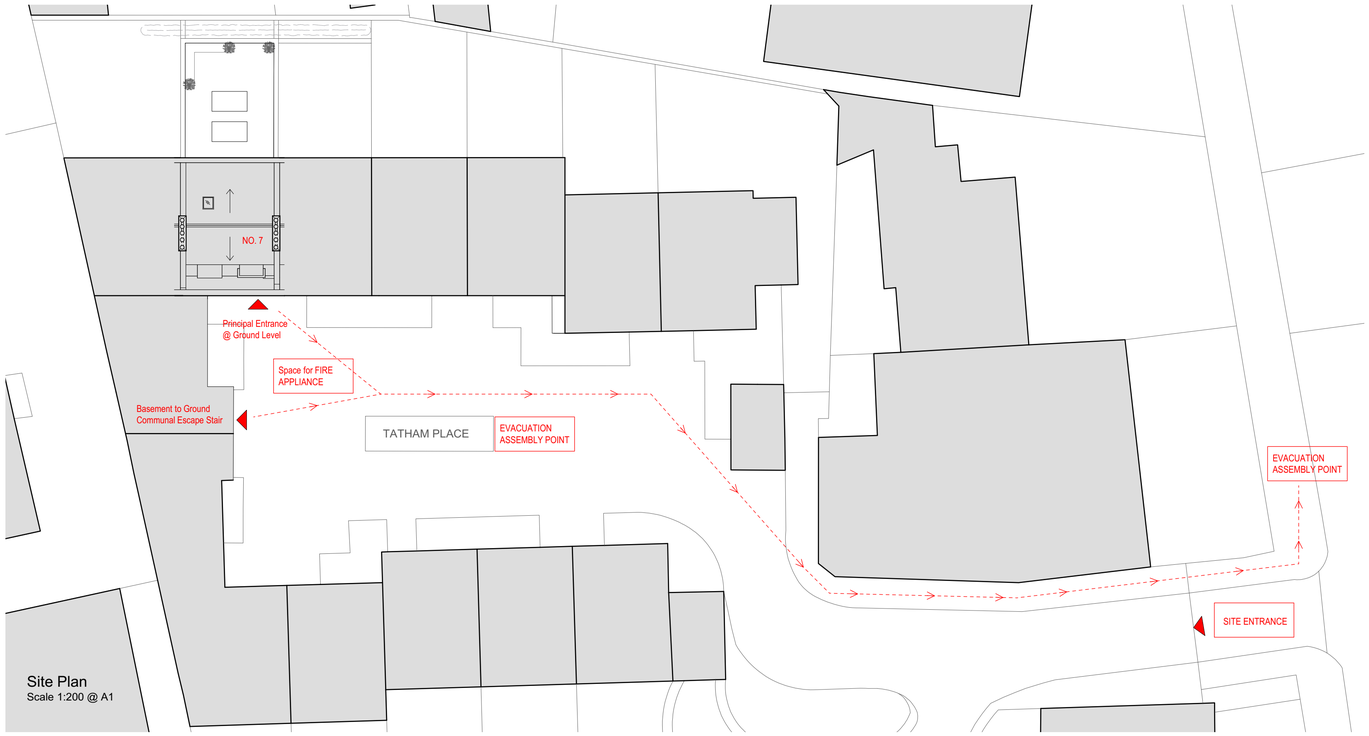

Site Plan
Scale 1:200 @ A1

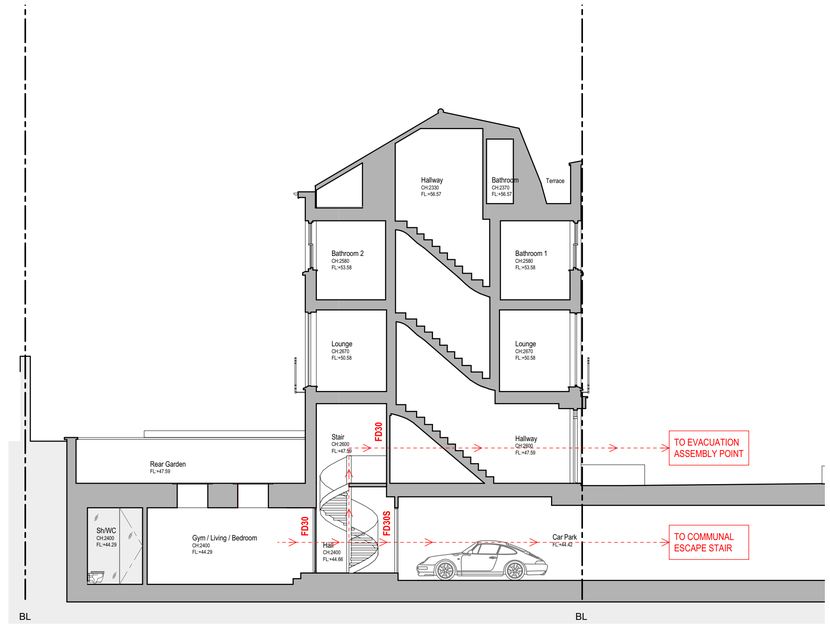

Proposed Section A-A
Scale 1:100 @ A1

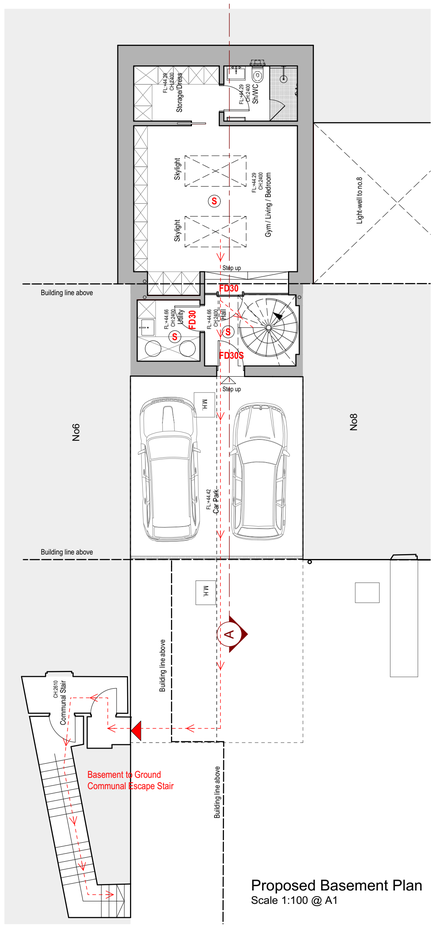

Proposed Basement Plan
Scale 1:100 @ A1

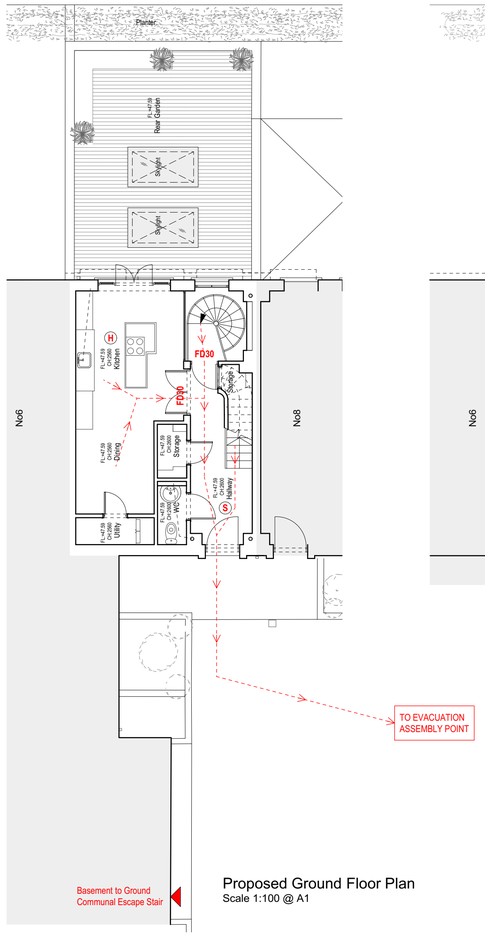

Proposed Ground Floor Plan
Scale 1:100 @ A1

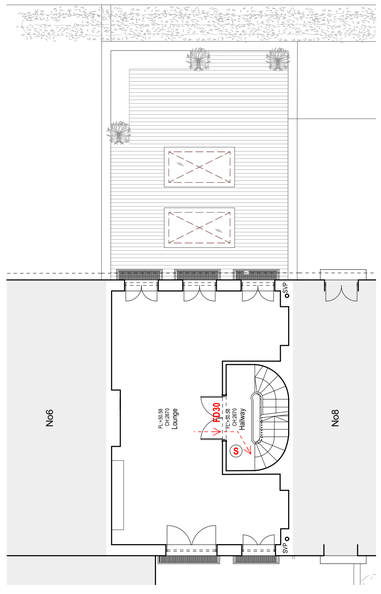

Proposed First Floor Plan
Scale 1:100 @ A1

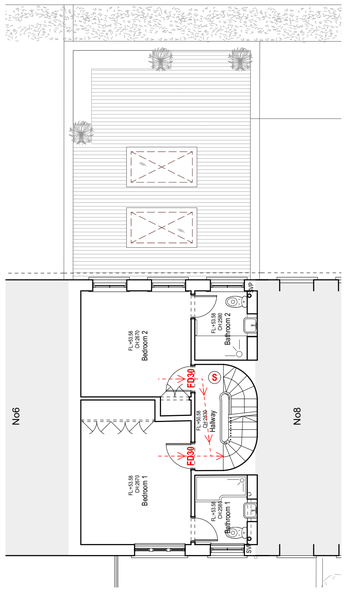

Proposed Second Floor Plan
Scale 1:100 @ A1

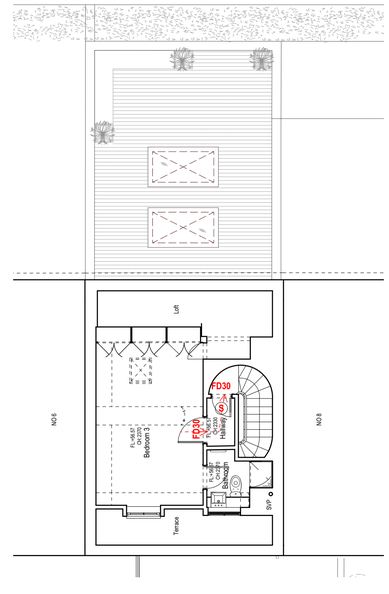

Proposed Third Floor Plan
Scale 1:100 @ A1

Key:

- FD30S SELF CLOSING 30 MINUTE FIRE RESISTING DOOR WITH SMOKE SEALS
- FD30 30 MINUTE FIRE RESISTING DOOR
- (S) SMOKE DETECTOR
- (H) HEAT DETECTOR
- ESCAPE ROUTE (DIRECTION OF ESCAPE)

0m 2.0m 4.0m 6.0m 8.0m

PLANNING

Rev:	Date:	Description:
-	30/04/2021	Issued for Planning
A	28/07/2021	Amended in line with basic impact assessment

Project: **7 Tatham Place, St Johns Wood, London, NW8 6AF**

Dwg no: **2102 / PL.03**

Drawing: **Fire Safety Plan**

Date: April 2021 | C PS | D PS | Rev: A

Scale: 1:100@A1

NOTES: Do not scale from this drawing. All dimensions in millimeters. All dimensions to be checked on site. All omissions and discrepancies to be reported to the architect immediately. This drawing is © 3s Architects Interiors Commercial. Use of these drawings must be authorised by 3s

3s architects interiors commercial
T +44 (0)20 8332 99 -66 F -91 W www.3s-ad.com E info@3s-ad.com
17A Princes Road, Richmond upon Thames, Surrey TW10 6DQ