This drawing is copyright and may not be altered, traced, copied, photographed or used for any purpose other than that for which it is issued without written permission from CSA Architects.

Contractors are not to scale from this drawing, but to check all dimensions on site prior to the commencement of work.

Any discrepancies should be reported to the Architect.

All details shown on this drawing are based upon typical site conditions related to the area. No responsibility can be accepted for abnormal conditions unless reported to the Architects, so that design amendments may be considered.

Notes / Revisions

REV	DATE	NOTES	BY
A	29.03.21	Update for Planning Submission.	SK
-	15.03.21	Initial Issue	SK

ORIGINAL DRAWING SIZE : A1

Scale Reference

0m 5 10 15 20 25 30 35 1:500

0m 2 4 6 8 10 12 14 1:200

0m 1 2 3 4 5 6 7 1:100

0m 0.5 1 1.5 2 2.5 3 3.5 1:50

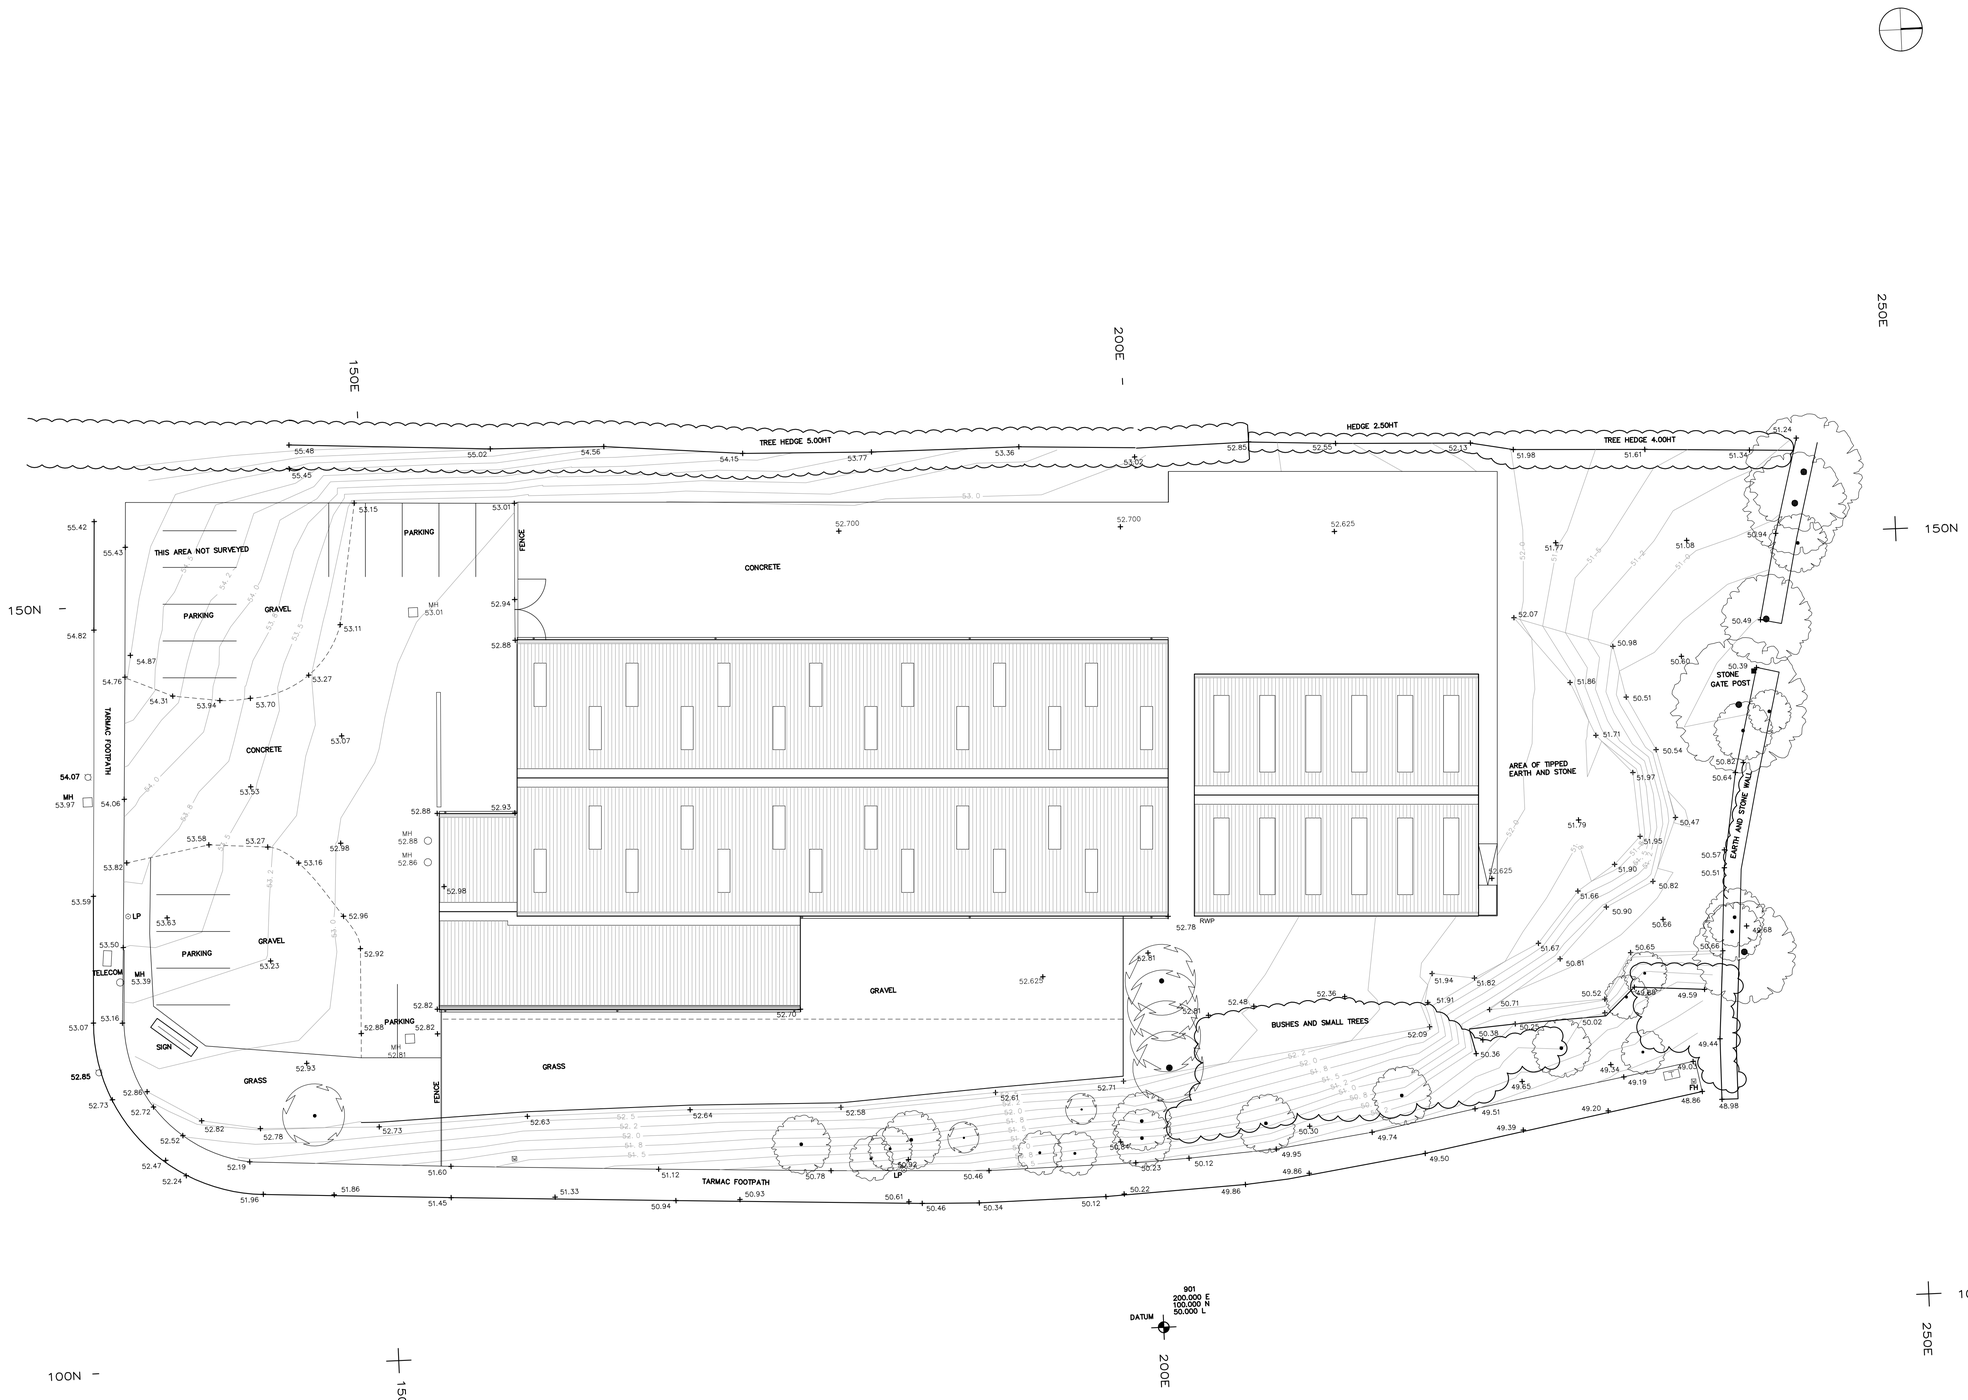

01 EXISTING SITE PLAN

SCALE 1:200

CSA Architects
RIBA Chartered Practice

Tel 01872 265 310
www.csa-architects.co.uk
info@csa-architects.co.uk
St Piran House, Heron Way
Newham, Truro, Cornwall, TR1 2XN

Client

BRITANNIA LANES

Job Description / Location

Alteration to Elevations of the Extg Building to Include Signage and External Lighting & Use of the Building in the B8 Use Class at UNIT 7, BICKLAND INDUSTRIAL PARK FALMOUTH, TR11 4TA

Drawing Title

EXISTING
SITE PLAN

Date	Scale	Drawn By	Checked
March '21	1:200	SK	

Job. No.	Drawing No.	Revision
3381	002	A

PLANNING