PROPOSED EAST ELEVATION
1:100

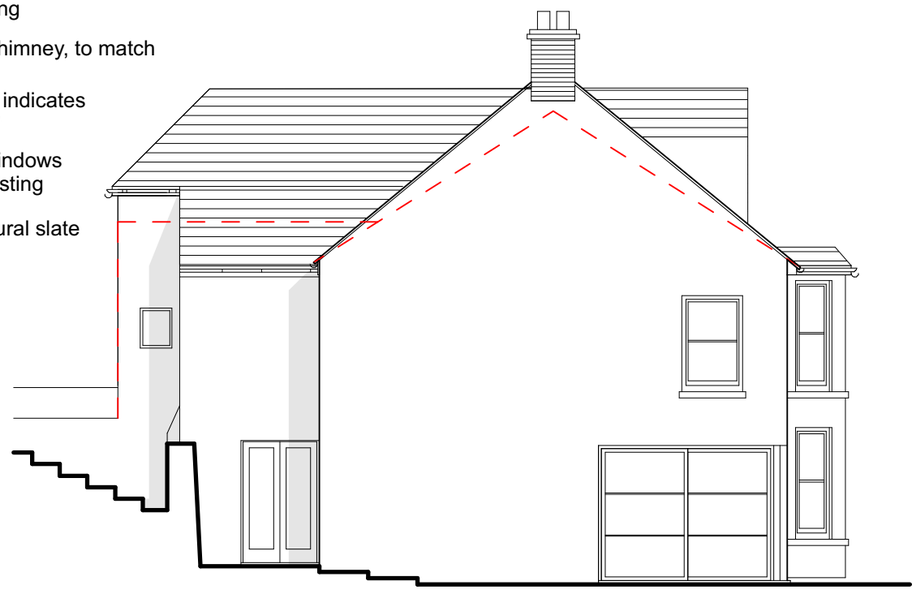

PROPOSED SOUTH ELEVATION
1:100

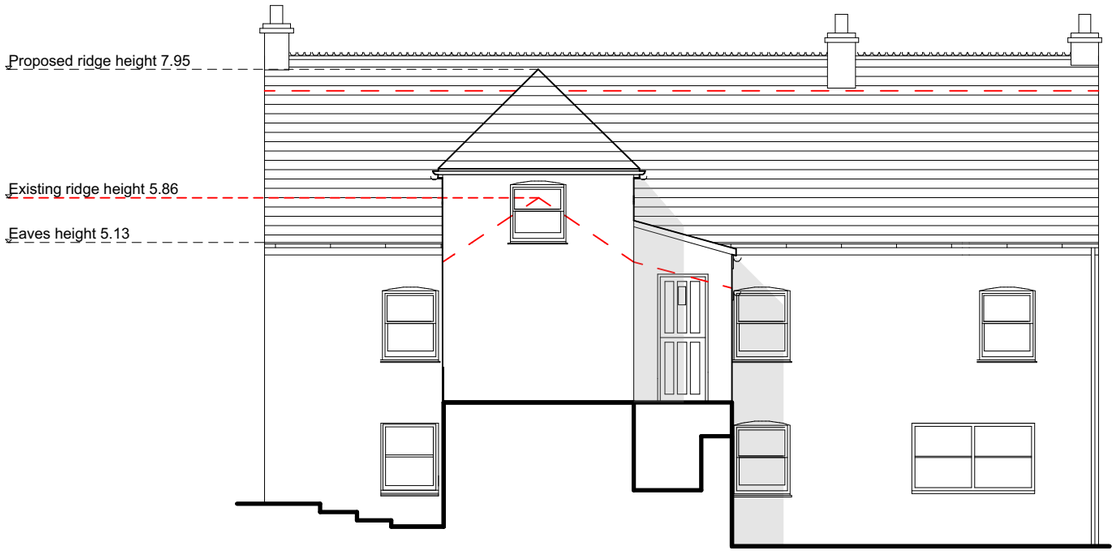

PROPOSED WEST ELEVATION
1:100

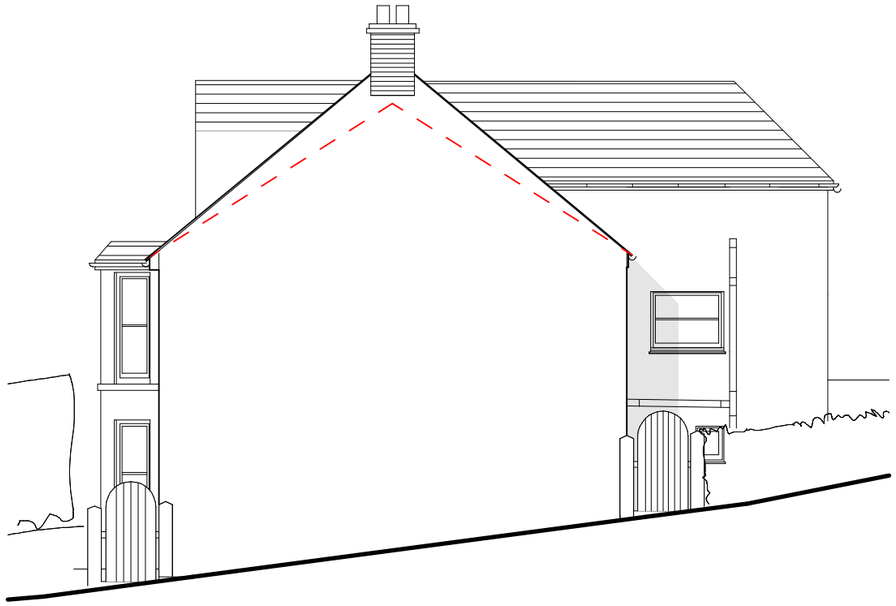

PROPOSED NORTH ELEVATION
1:100

0 1m 2m 5m

Notes:

Rev.	Description	Drawn	Date

planning | architecture | landscape

t: +44 (0) 1872 225 259 Truro Office
t: +44 (0) 1579 340 900 Liskeard Office

e: hello@laurenceassociates.co.uk
w: www.laurenceassociates.co.uk

Project Title:
PROPOSED CONSTRUCTION OF RAISED ROOF

Project Address:
TREHANAS, RESTRONGUET HILL
MYLOR BRIDGE
FALMOUTH

Client:
SHARON KNAGGS

Drawing Title:
PROPOSED ELEVATIONS

Scale: 1:100@A3	Drawn: KA
Date: 06/21	Checked: NG
Drawing No: 21064-PL-02-02	Rev:

PLANNING