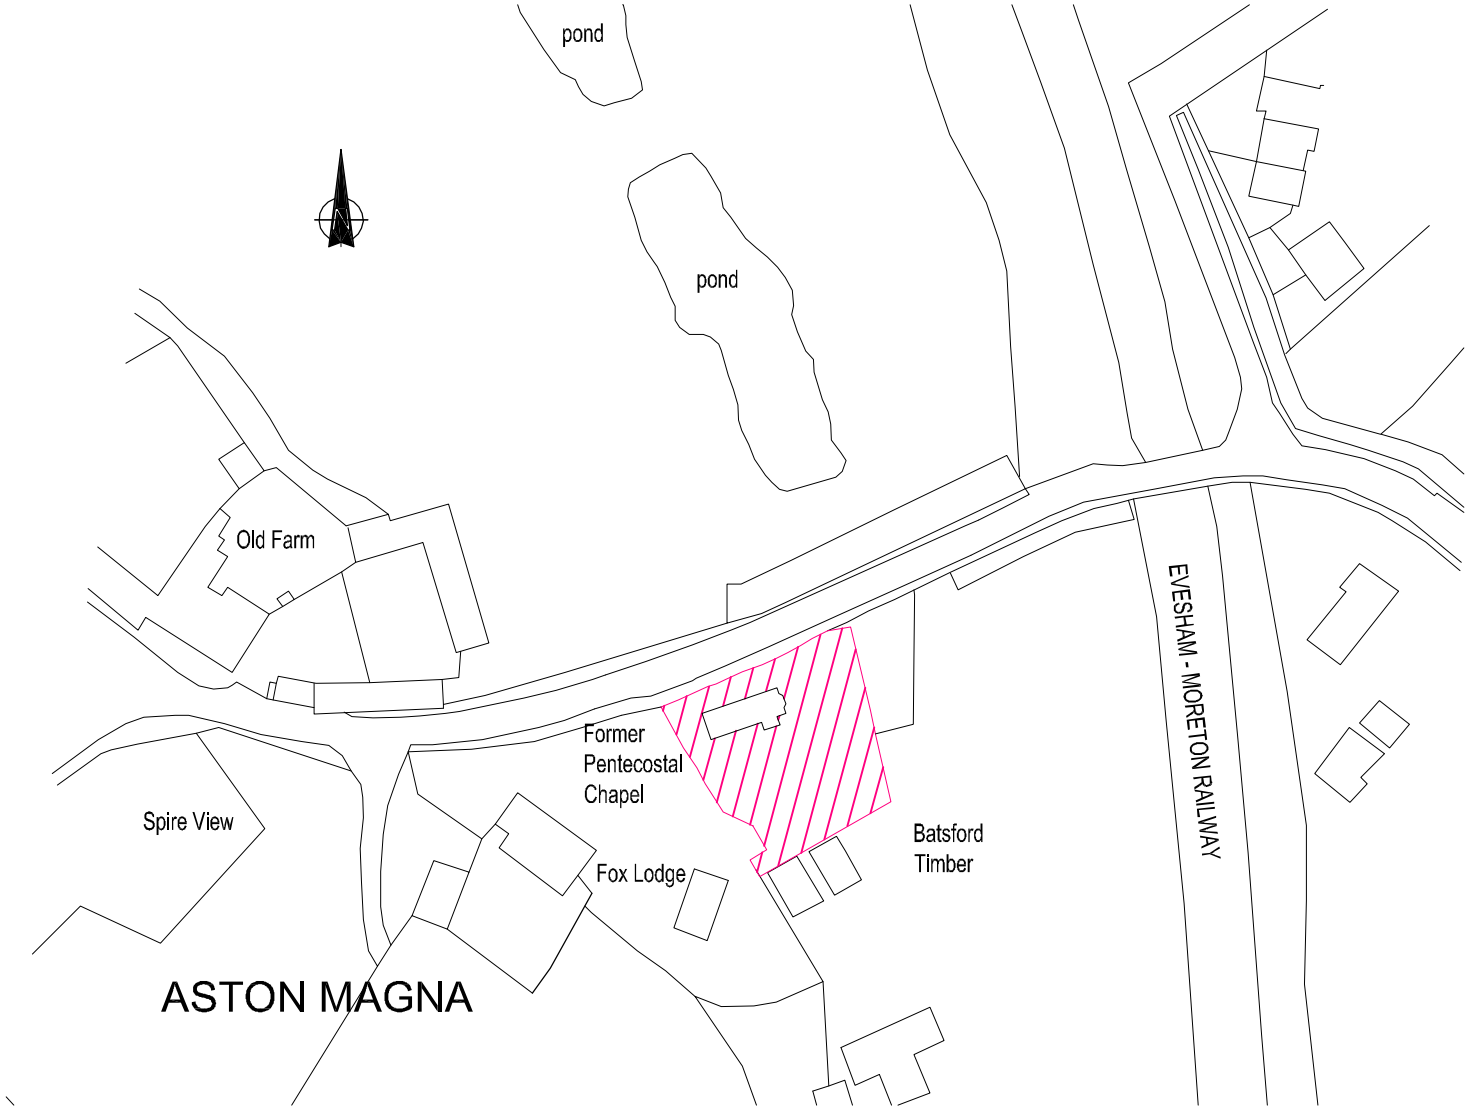

0m 50m 100m

Scale 1 : 1250

Impact Design

92, Evesham Road
Stratford-upon-Avon
Warwickshire CV37 9BE

Tel: 01789 292145
email:impactuk@btinternet.com
www.impactdesign.uk.com

Rev	Date	Description

JOB TITLE
PROPOSED EXTENSION AND CONVERSION OF FORMER PENTECOSTAL CHAPEL INTO DWELLING, ASTON MAGNA

CLIENT:
The Batsford Estate

DRAWING TITLE
SITE LOCATION PLAN

Drawn by	Date	Scale
TB	May 2021	1:1250 @ A4

DRAWING No.
21/365-01

REV.