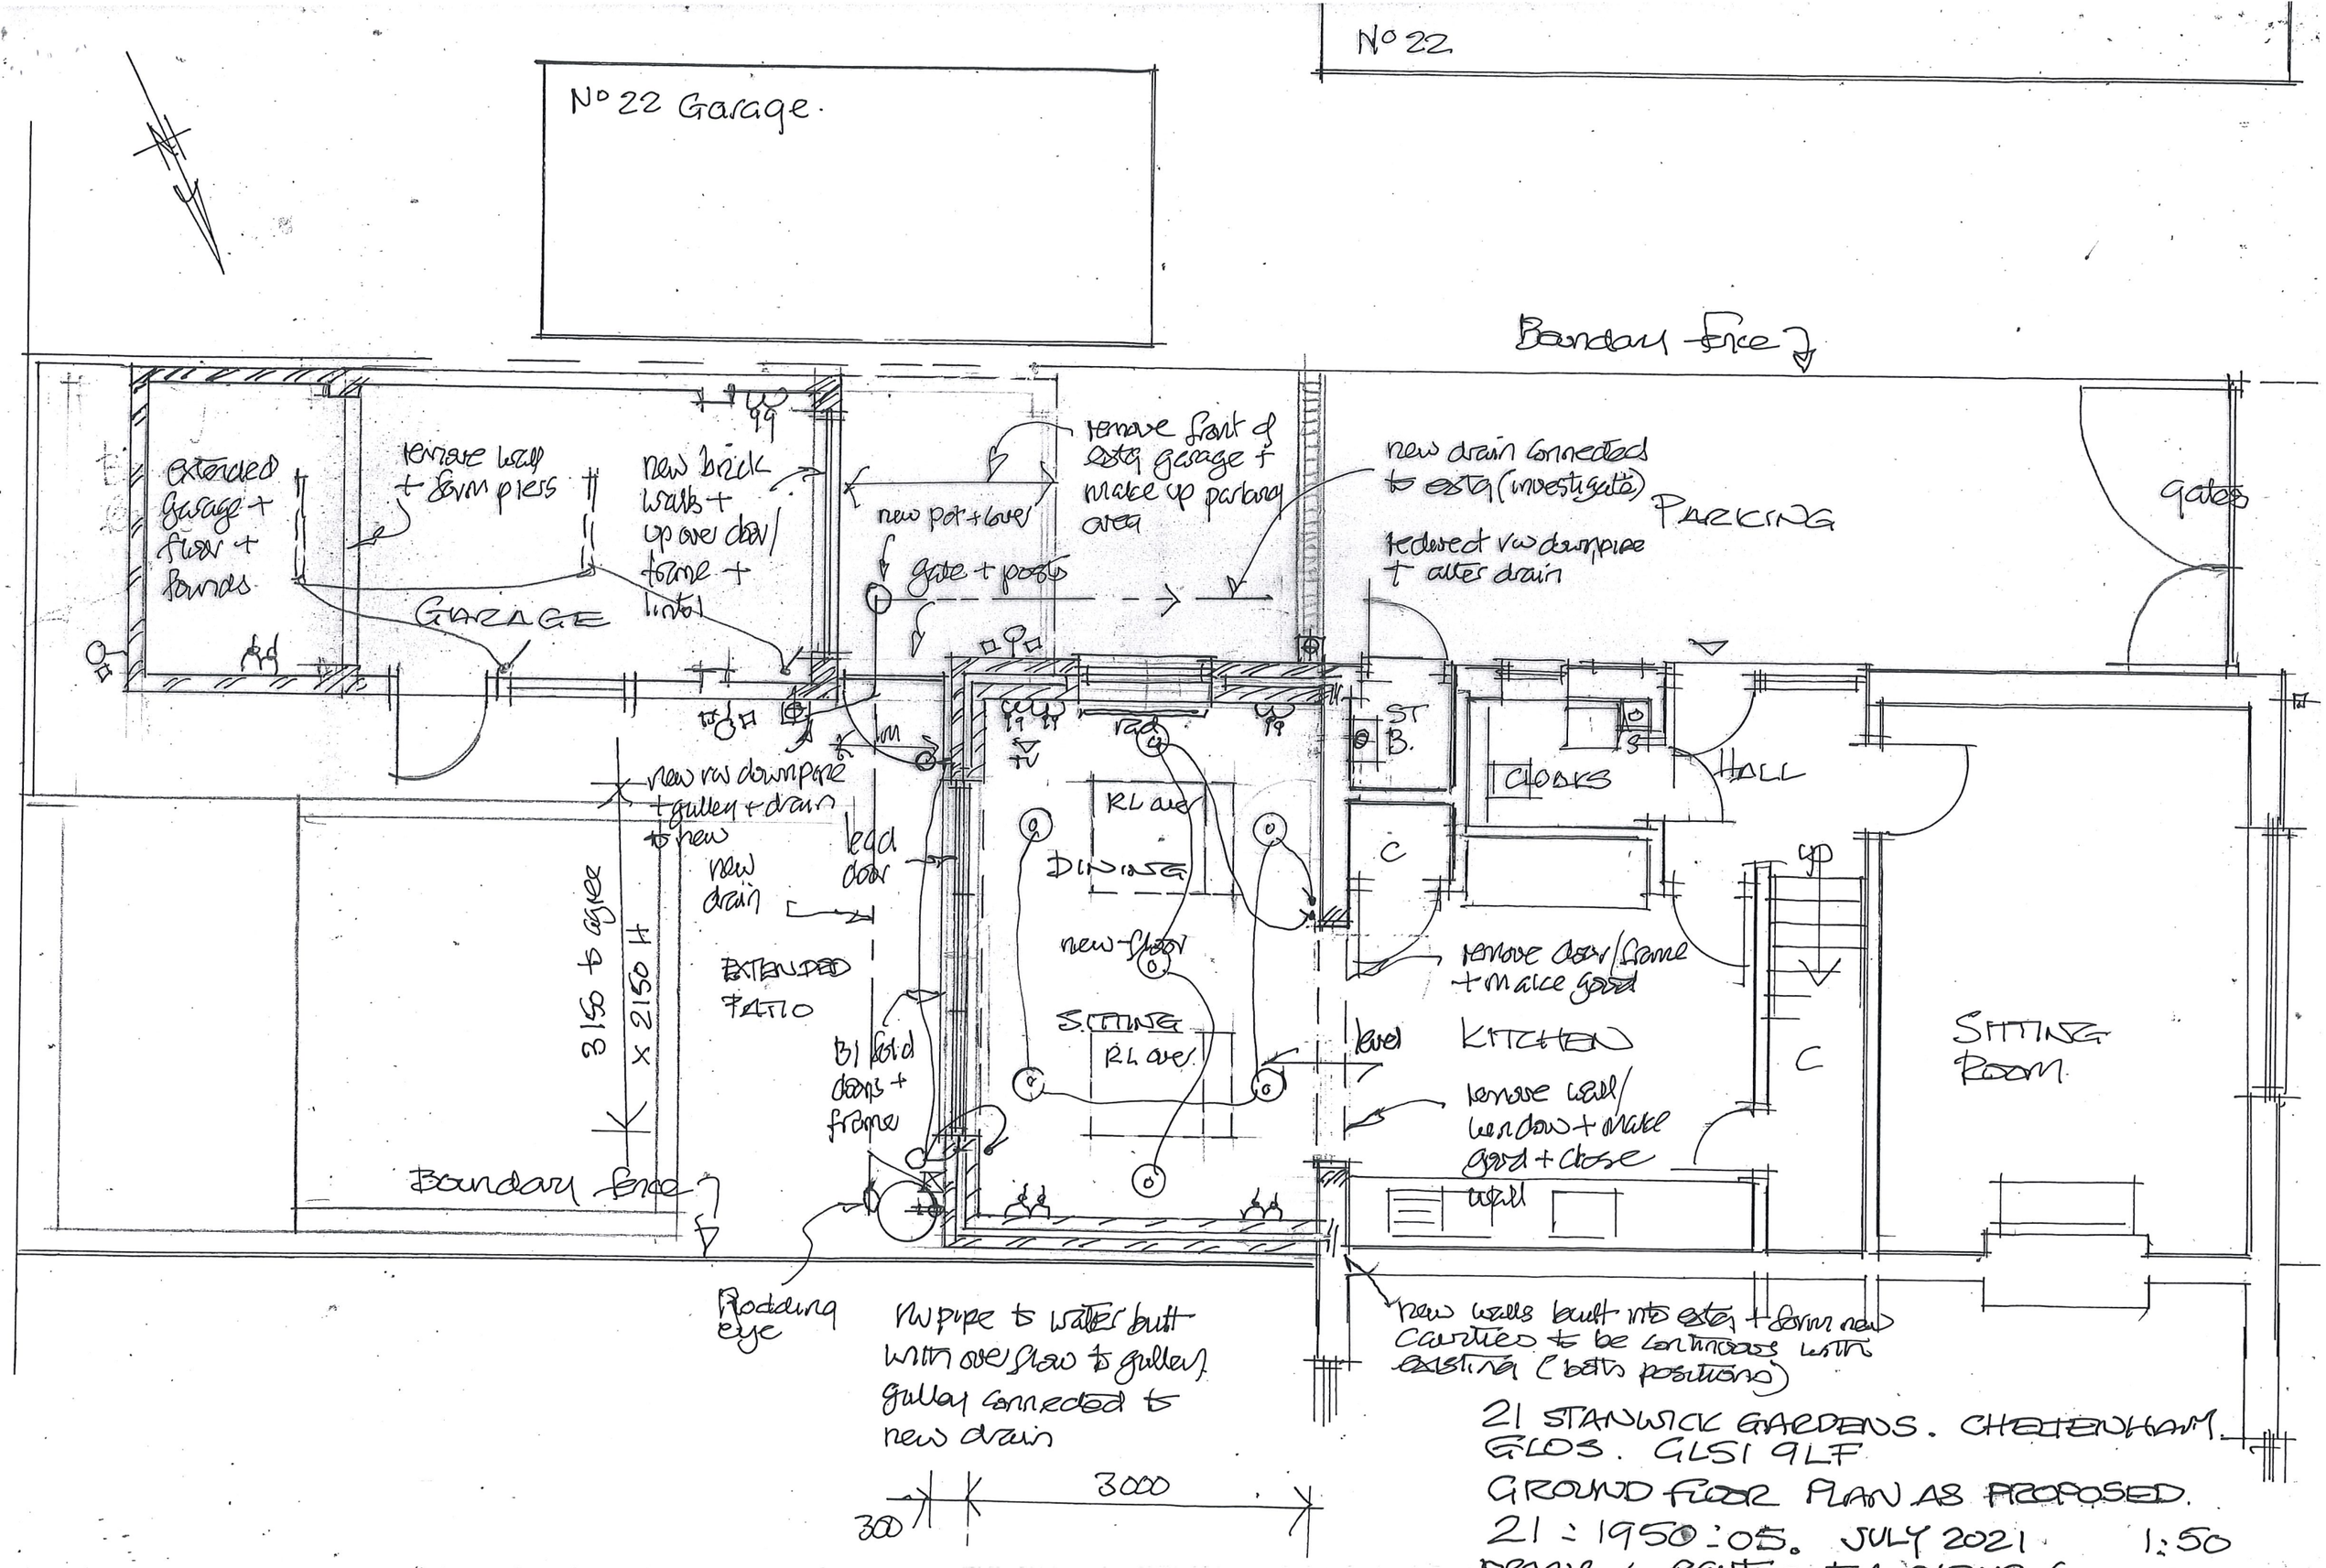

21 STANWICK GARDENS. CHELTENHAM. GLOS. GL51 9LF

GROUND FLOOR PLAN AS PROPOSED.

21 : 1950 : 05. JULY 2021 1:50

Dennis L Rayton tel 01242 620818
email dennis rayton@gmail.com